
VISTA TRUST CORPORATION (UK) LTD - JLL | 31 BOOTH STREET

HERITAGE SIGNIFICANCE

This drawing is the property of Bluesky Design Interiors Limited and must not be copied or otherwise reproduced. All dimensions must be checked on site before commencing work. This drawing was produced using AutoCAD 2025.

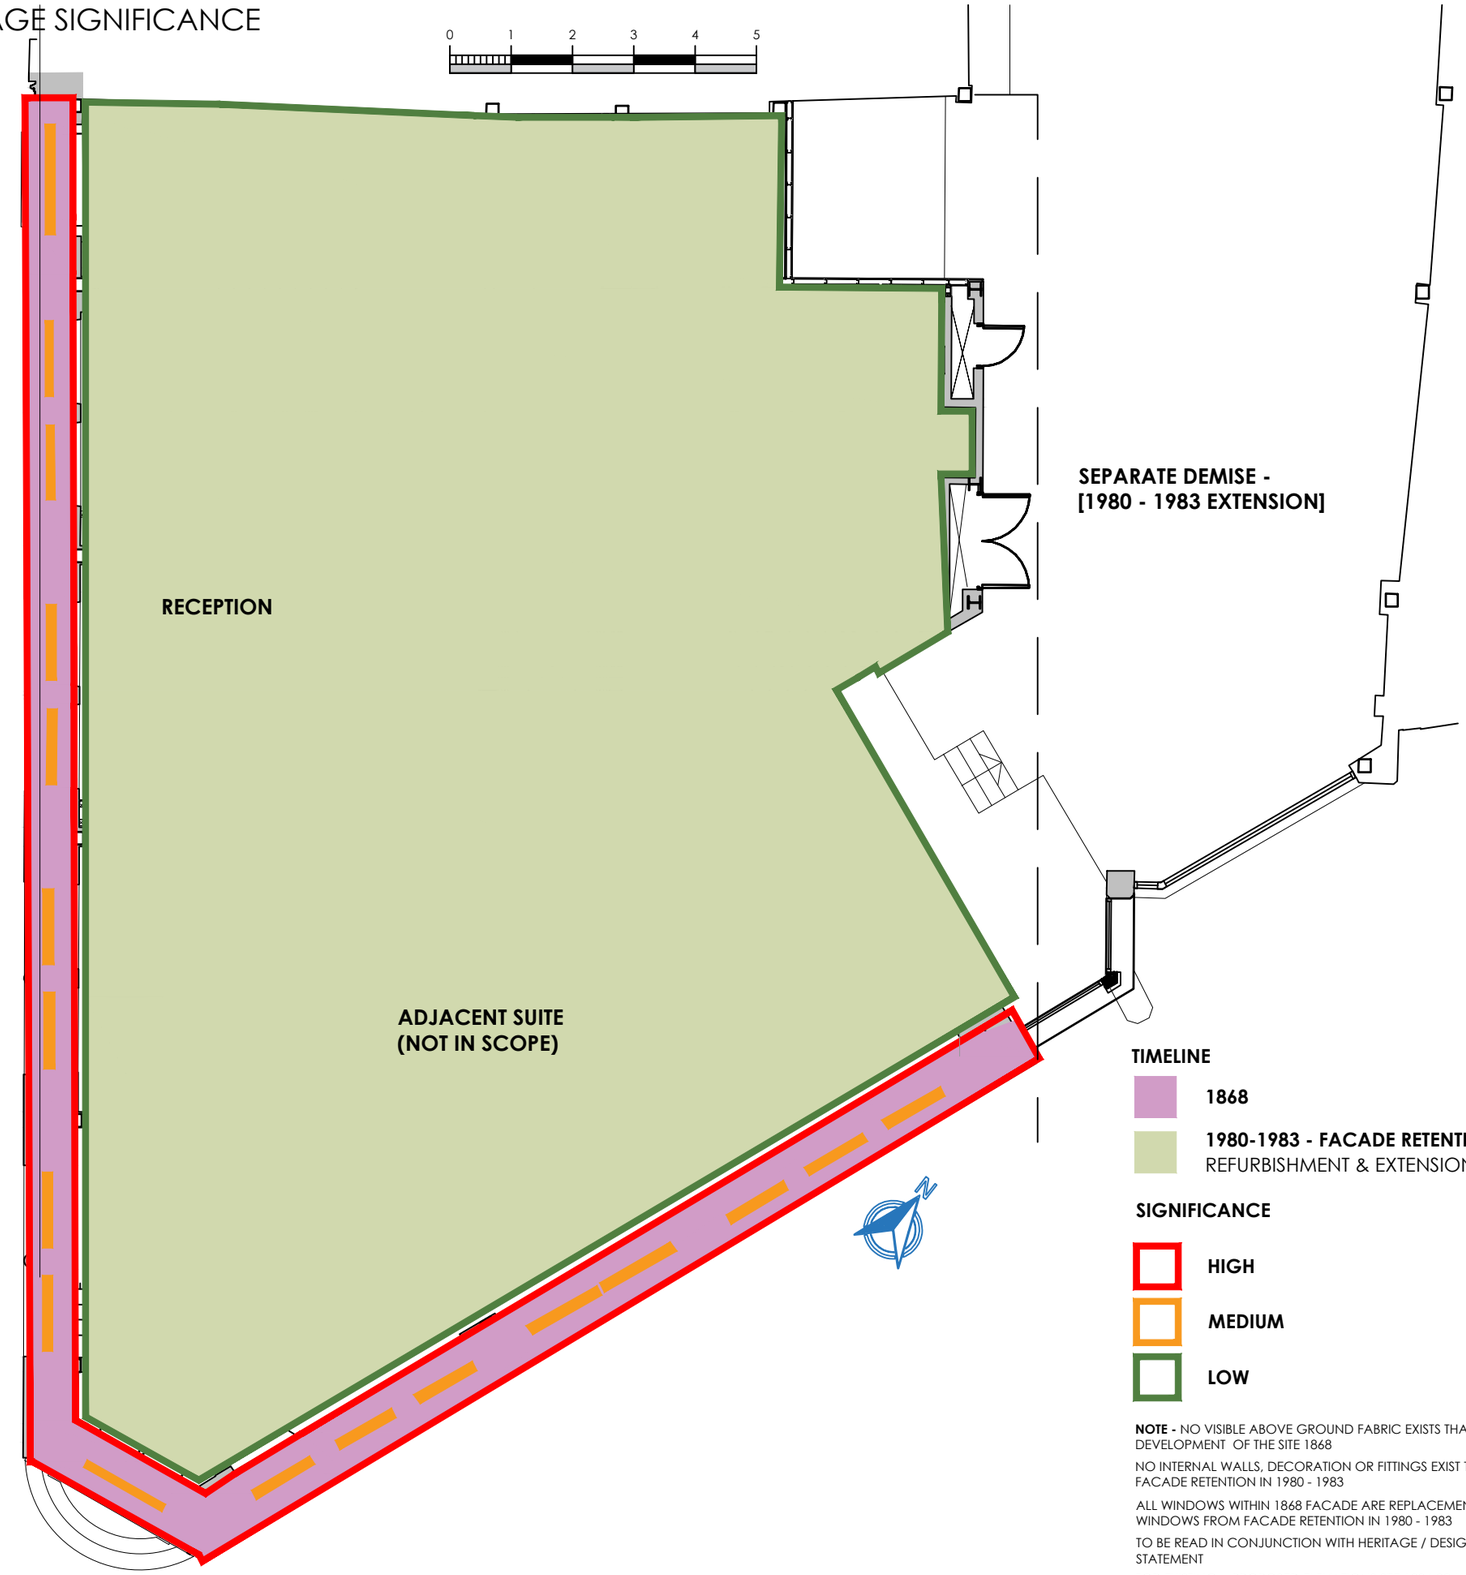

TIMELINE

- **1868**
- **1980-1983 - FACADE RETENTION,** REFURBISHMENT & EXTENSION

SIGNIFICANCE

- **HIGH**
- **MEDIUM**
- **LOW**

NOTE - NO VISIBLE ABOVE GROUND FABRIC EXISTS THAT PRE-DATES DEVELOPMENT OF THE SITE 1868

NO INTERNAL WALLS, DECORATION OR FITTINGS EXIST THAT PREDATE FACADE RETENTION IN 1980 - 1983

ALL WINDOWS WITHIN 1868 FACADE ARE REPLACEMENT ALUMINIUM WINDOWS FROM FACADE RETENTION IN 1980 - 1983

TO BE READ IN CONJUNCTION WITH HERITAGE / DESIGN & ACCESS STATEMENT

FOR EXISTING + PROPOSED ELEVATIONS SEE 1394-02-HE-03

Rev	Date	Description	By
A	28.08.26	Construction issue	CB
/	03.07.26	Heritage issue	FC

Client	**VISTA TRUST CORPORATION (UK) LTD - JLL**
Project	**RECEPTION REFURBISHMENT**
Address	**31 BOOTH STREET, MANCHESTER**
Drawing Title	**HERITAGE SIGNIFICANCE**

Date **20.05.26** Scale **1:100@A3** By **FC**

Drawing No **1394-0G-HE-05(A)**

Status **CONSTRUCTION**

bluesky Design
INTERIORS LIMITED

Studio 1 | 169 High Street
Boston Spa | Leeds | LS23 6BH
01937 845 399
www.blueskydesigninteriors.co.uk