

VISTA TRUST CORPORATION (UK) LTD - JLL | 31 BOOTH STREET | RECEPTION

FEATURE CEILING DETAILS

This drawing is the property of Bluesky Design Interiors Limited and must not be copied or otherwise reproduced. All dimensions must be checked on site before commencing work. This drawing was produced using AutoCAD 2025.

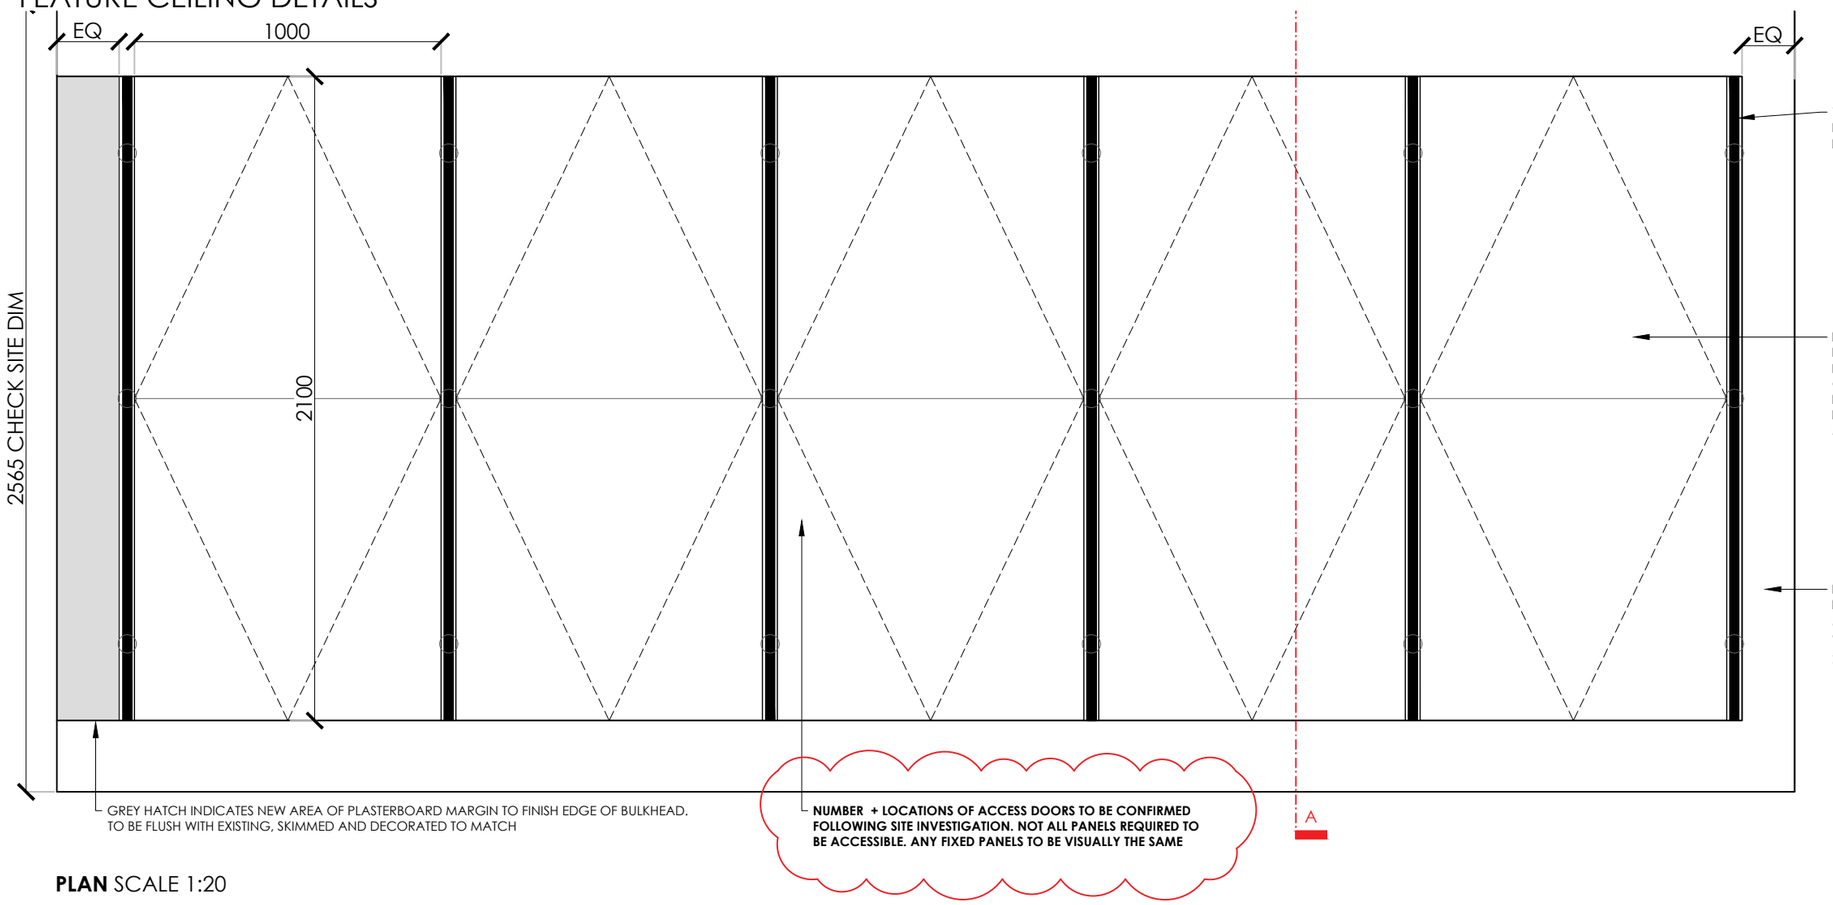

PLAN SCALE 1:20

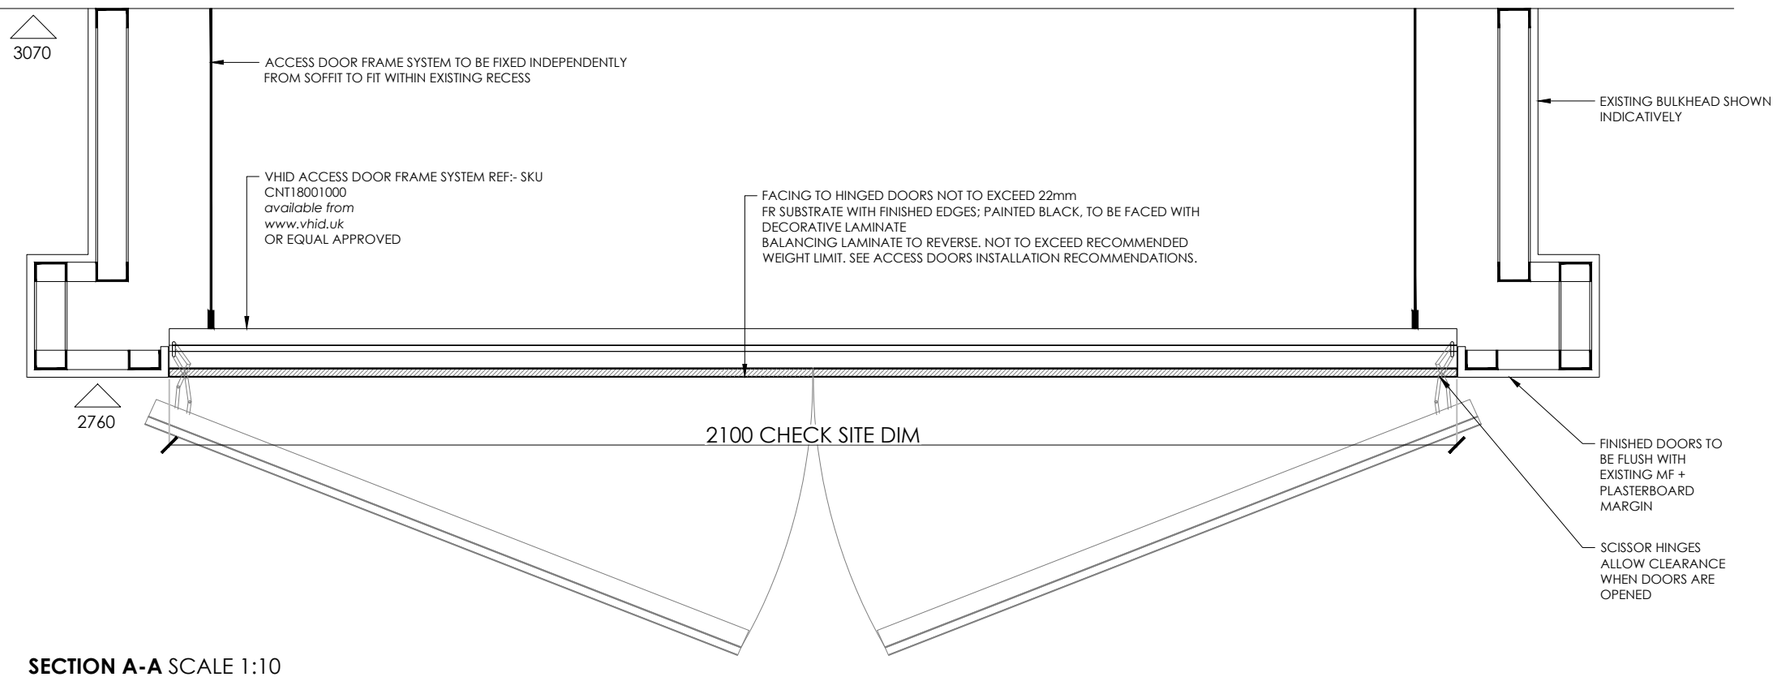

SECTION A-A SCALE 1:10

Note on Fire Rating:
All materials selected meet a minimum of a B-s3,d2 classification. Certification required on completion.



DECORATIVE FINISH TO ACCESS DOORS
HOMOPAL - M6428 HAMMERED ARGENT
SHEET SIZE: 2440x1220mm
BALANCING FR LAMINATE TO REVERSE
DECOR FINISH TESTED TO ACHIEVE B-s2,d0



VHID ACCESS DOORS - EXISTING CEILING RECESS TO BE MEASURED PRIOR TO ORDERING.
ANY DISCREPANCIES OF DIMENSIONS TO BE CONFIRMED WITH DESIGN TEAM.
ENSURE DOORS ARE FINISHED AND INSTALLED IN ACCORDANCE WITH MANUFACTURERS GUIDELINES.

NOTES
DRAWING IS DESIGN INTENT ONLY IS APPROXIMATE IN FABRICATION. FINAL DETAILS ARE TO FABRICATOR'S RECOMMENDATIONS AND SHOP DRAWINGS WILL BE REQUIRED FOR SIGN-OFF BY THE DESIGN TEAM.

ALL DIMENSIONS PRIOR TO MANUFACTURER MUST BE CHECKED ON SITE AND TEMPLATES USED IF REQUIRED.

Rev	Date	Description	By
D	28.08.26	Notes added. Construction Issue	CB
C	03.07.26	Heritage Issue	FC
B	12.06.26	Access panel size amended to suit site survey	CB
A	01.06.26	For tender. Note on access panel quantity added.	CB

Client	**VISTA TRUST CORPORATION (UK) LTD - JLL**
Project	**RECEPTION REFURBISHMENT**
Address	**31 BOOTH STREET, MANCHESTER**
Drawing Title	**FEATURE CEILING DETAILS**

Date **20.05.26** Scale **1:20/1:10@A3** By **CB**
Drawing No **1394-0G-CL-02(D)** Status **CONSTRUCTION**

bluesky Design INTERIORS LIMITED
Studio 1 | 169 High Street
Boston Spa | Leeds | LS23 6BH
01937 845 399
www.blueskydesigninteriors.co.uk