

VISTA TRUST CORPORATION (UK) LTD - JLL | 31 BOOTH STREET | RECEPTION

RECEPTION DESK MODIFICATIONS

This drawing is the property of Bluesky Design Interiors Limited and must not be copied or otherwise reproduced. All dimensions must be checked on site before commencing work. This drawing was produced using AutoCAD 2025.

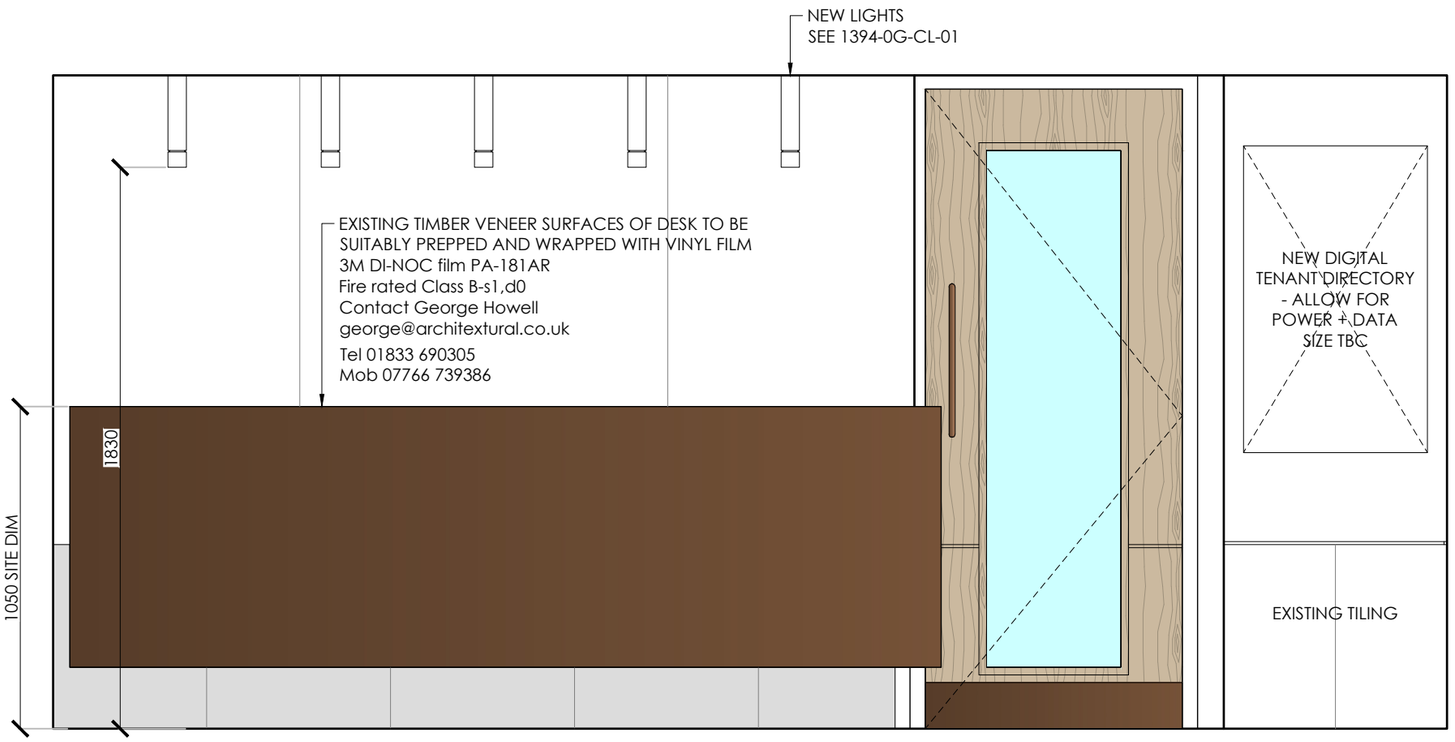

ELEVATION A SCALE 1:20

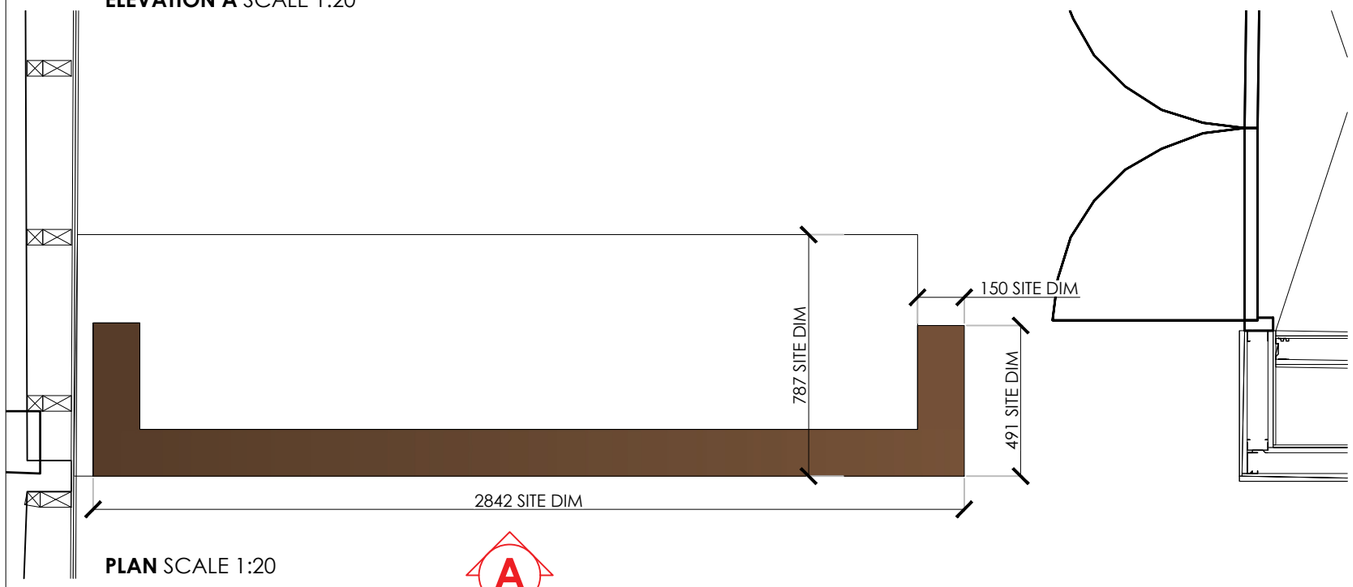

PLAN SCALE 1:20

Rev	Date	Description	By
C	28.08.26	Constrcution Issue	CB
B	03.07.26	Heritage Issue	FC
A	01.06.26	For tender New reception desk images and note added	CB

Client	**VISTA TRUST CORPORATION (UK) LTD - JLL**
Project	**RECEPTION REFURBISHMENT**
Address	**31 BOOTH STREET, MANCHESTER**
Drawing Title	**RECEPTION DESK MODIFICATIONS**

Date **20.05.26** Scale **1:20@A3** By **CB**

Drawing No **1394-0G-JN-02 (C)**

Status **CONSTRUCTION**

bluesky Design
INTERIORS LIMITED

Studio 1 | 169 High Street
Boston Spa | Leeds | LS23 6BH
01937 845 399
www.blueskydesigninteriors.co.uk