© Bowker Sadler Partnership Limited


This drawing is the subject of copyright which vests in Bowker Sadler Partnership Limited. It is an infringement of copyright to reproduce this drawing, by whatever means, including electronic, without the express written consent of Bowker Sadler Partnership Limited which reserves all its rights.

Bowker Sadler Partnership Limited asserts its rights to be identified as the author of this design

- Drawing not to be scaled
- Report Errors and Omissions to the Architect.
- Check all dimensions on site
- Drawing to be read in conjunction with the Health and Safety Plan and all relevant Risk Assessments

1:5
1:50 1m 2 3

1:1
1:100 1m 2 3 4 5 6

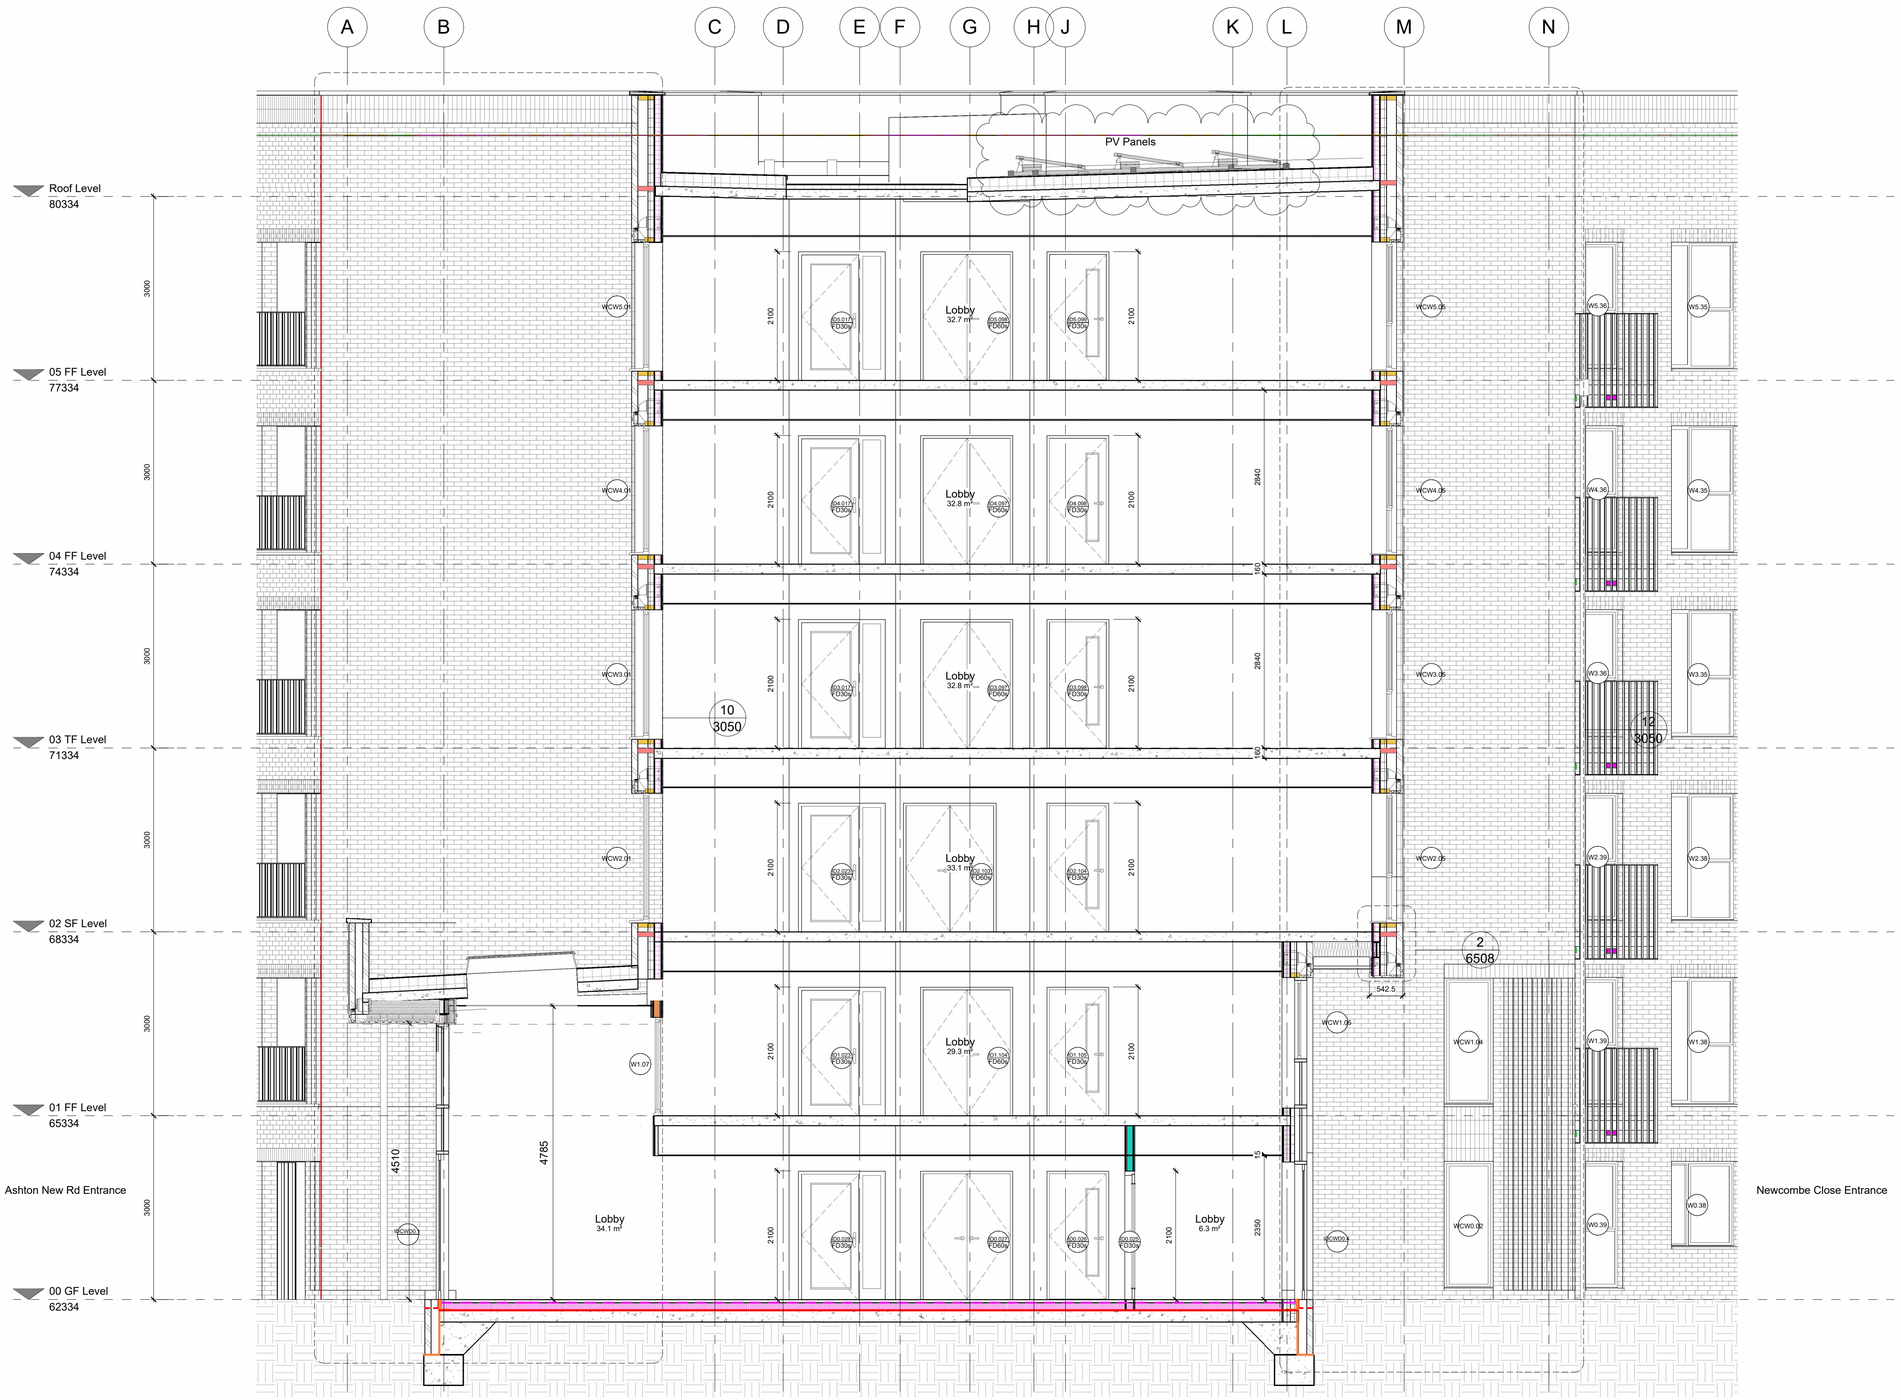

1 GA Cross Section
1 : 50

Rev.	Date	Drn.		Chkd.
C04	28/08/26	ADS	PV panels added to roof	ADS
C03	20/07/26	WS	Main entrance canopy slope updated to suit Metstructure ifc model. Canopy external soffit and internal ceiling height level updated incl. window height adjusted to suit ref. W1.07	ADS
C02	29/06/26	ADS	External ground level adjusted aligned with the internal ground floor level. Ground floor screed and insulation build-up updated in line with Caddick instructions.	WS
C01	23/12/25	KLM	GF Slab thickness updated. Roof insulation thickness increased to 220mm and decreased to min. 150mm in gutter. Cavity barriers and closers indicated. Construction Issue.	ADS
P03	17/09/25	ADS	Issue to Metstructures.	KLM
P02	19/08/25	KLM	Revision numbering amended.	
P01	02/07/25	KLM	Drawing number updated.	

BowkerSadler

Project
Grey Mare Lane, Beswick

Client
Great Places Housing Group

Drawing
GA Cross Section

Scale	Sheet Size	Drawn	Checked	Date
1 : 50	@ A1	KLM	CY	21/03/2025

Project No.	Originator	Zone	Level	Form	Discipline	Number	Revision
22-049 -	BSA -	XX -	XX -	D -	A -	**3501**	C04

Status
Construction

Hatherlow House, Hatherlow, Romiley, Stockport, SK6 3DY
0161 406 7333 office@bowker-sadler.co.uk www.bowker-sadler.co.uk

\\bspcentralFolderRedirection\Data\Andrews\My Documents\a - apartments-working_andy.sud#rsk.rvt