
Site Location Plan 1:1 250

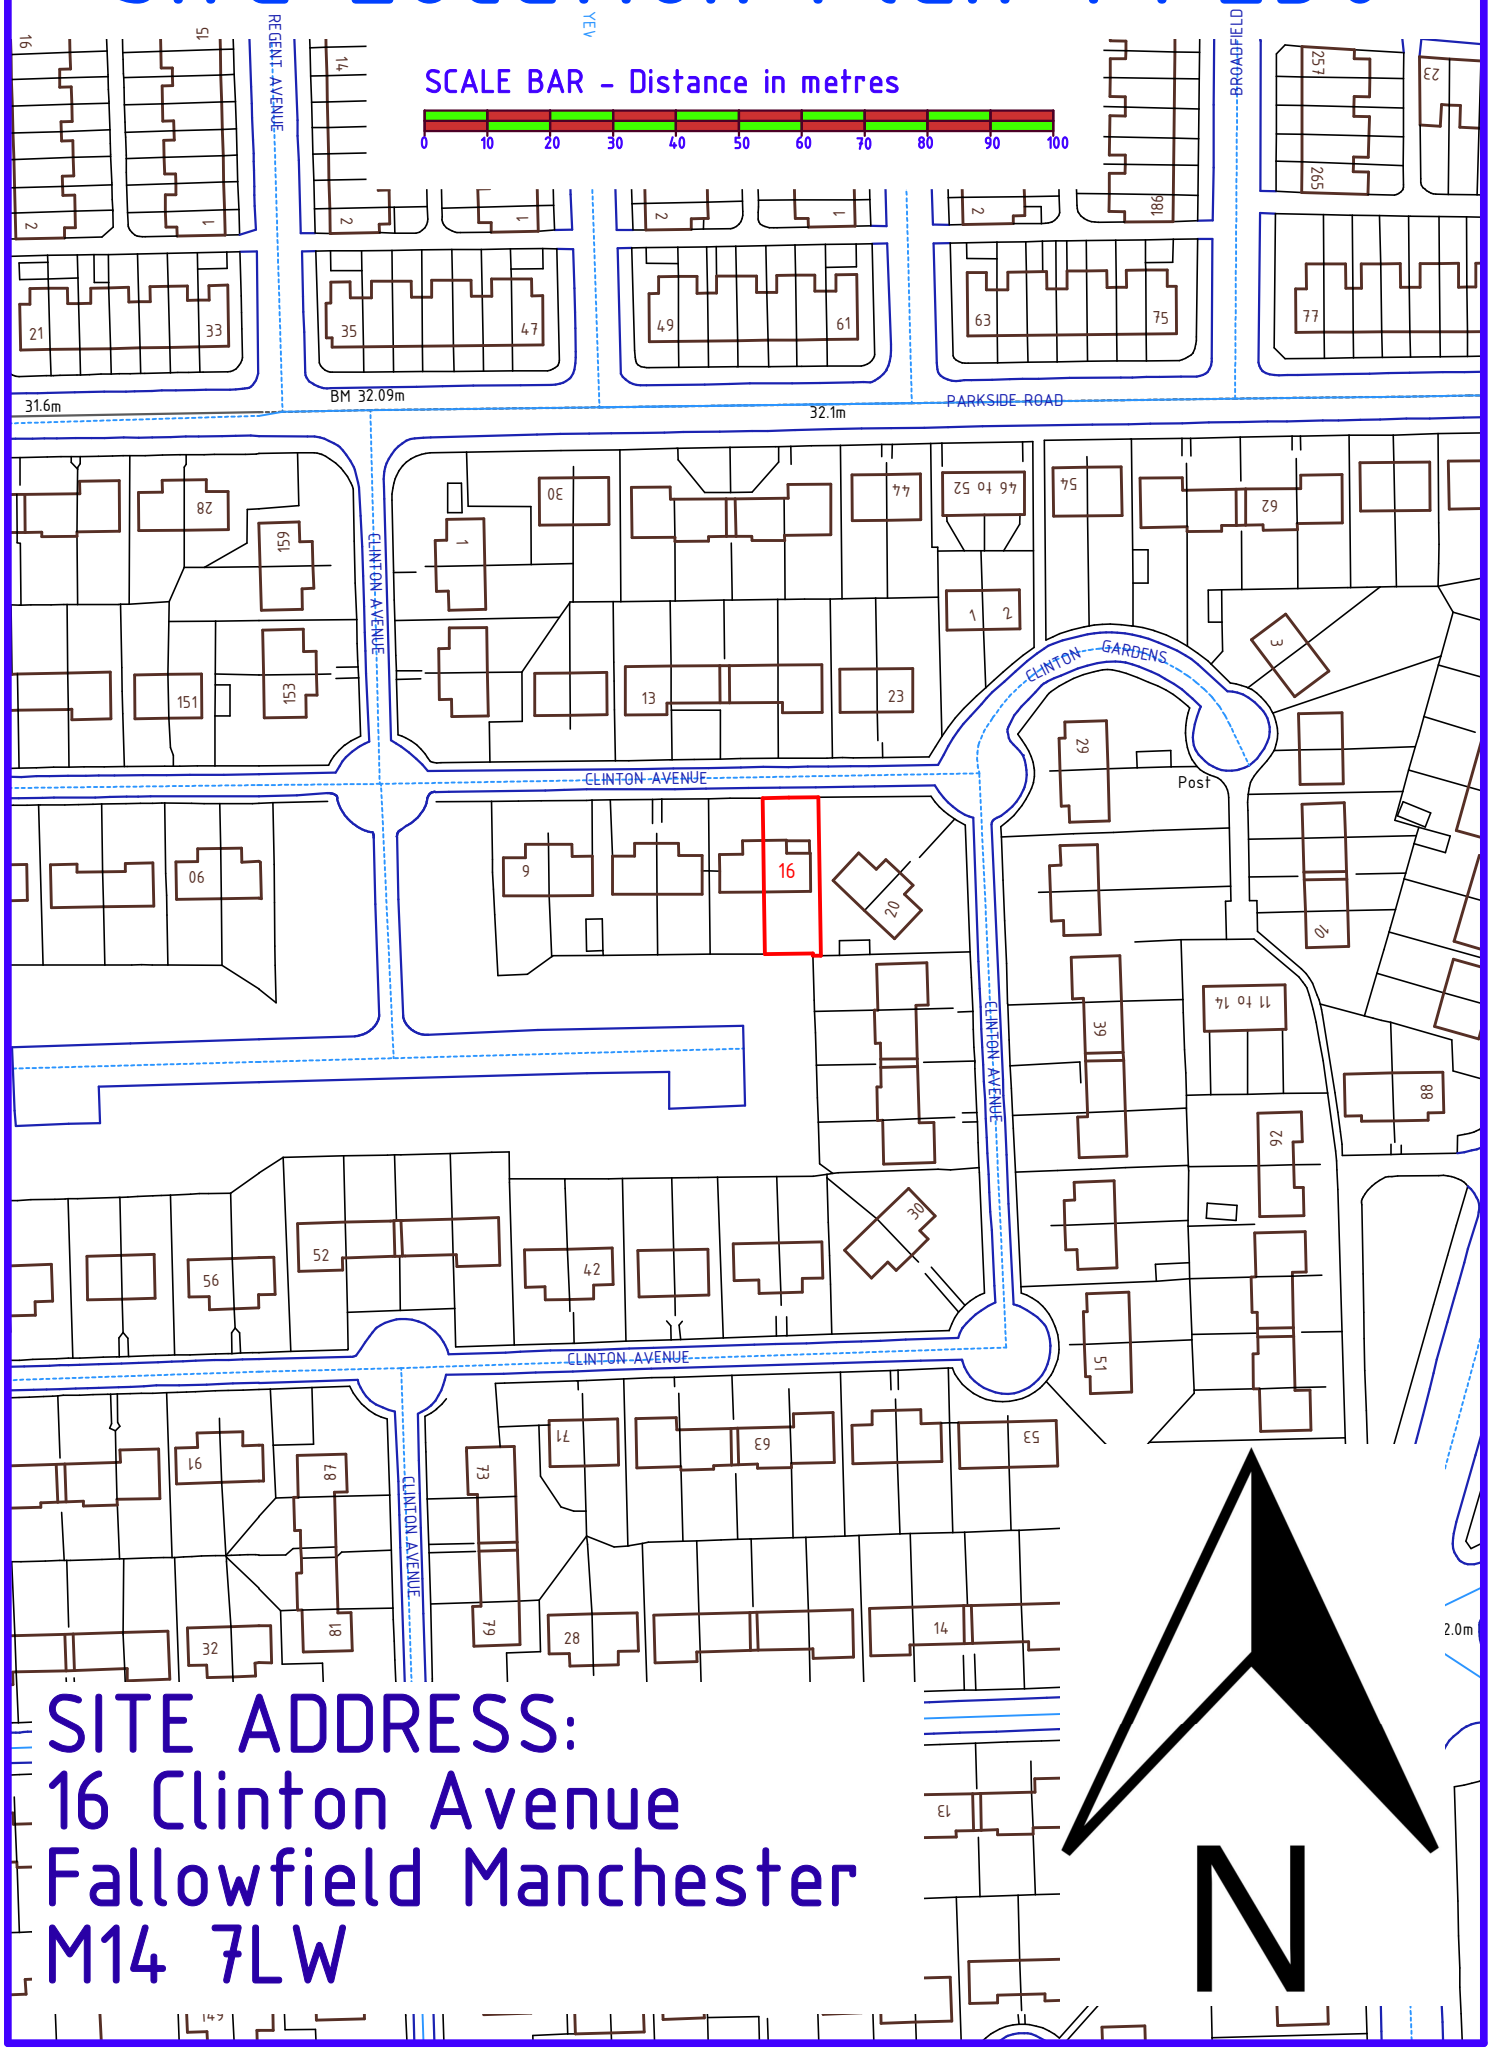

SITE ADDRESS:
16 Clinton Avenue
Fallowfield Manchester
M14 7LW