
Site Plan 1:500

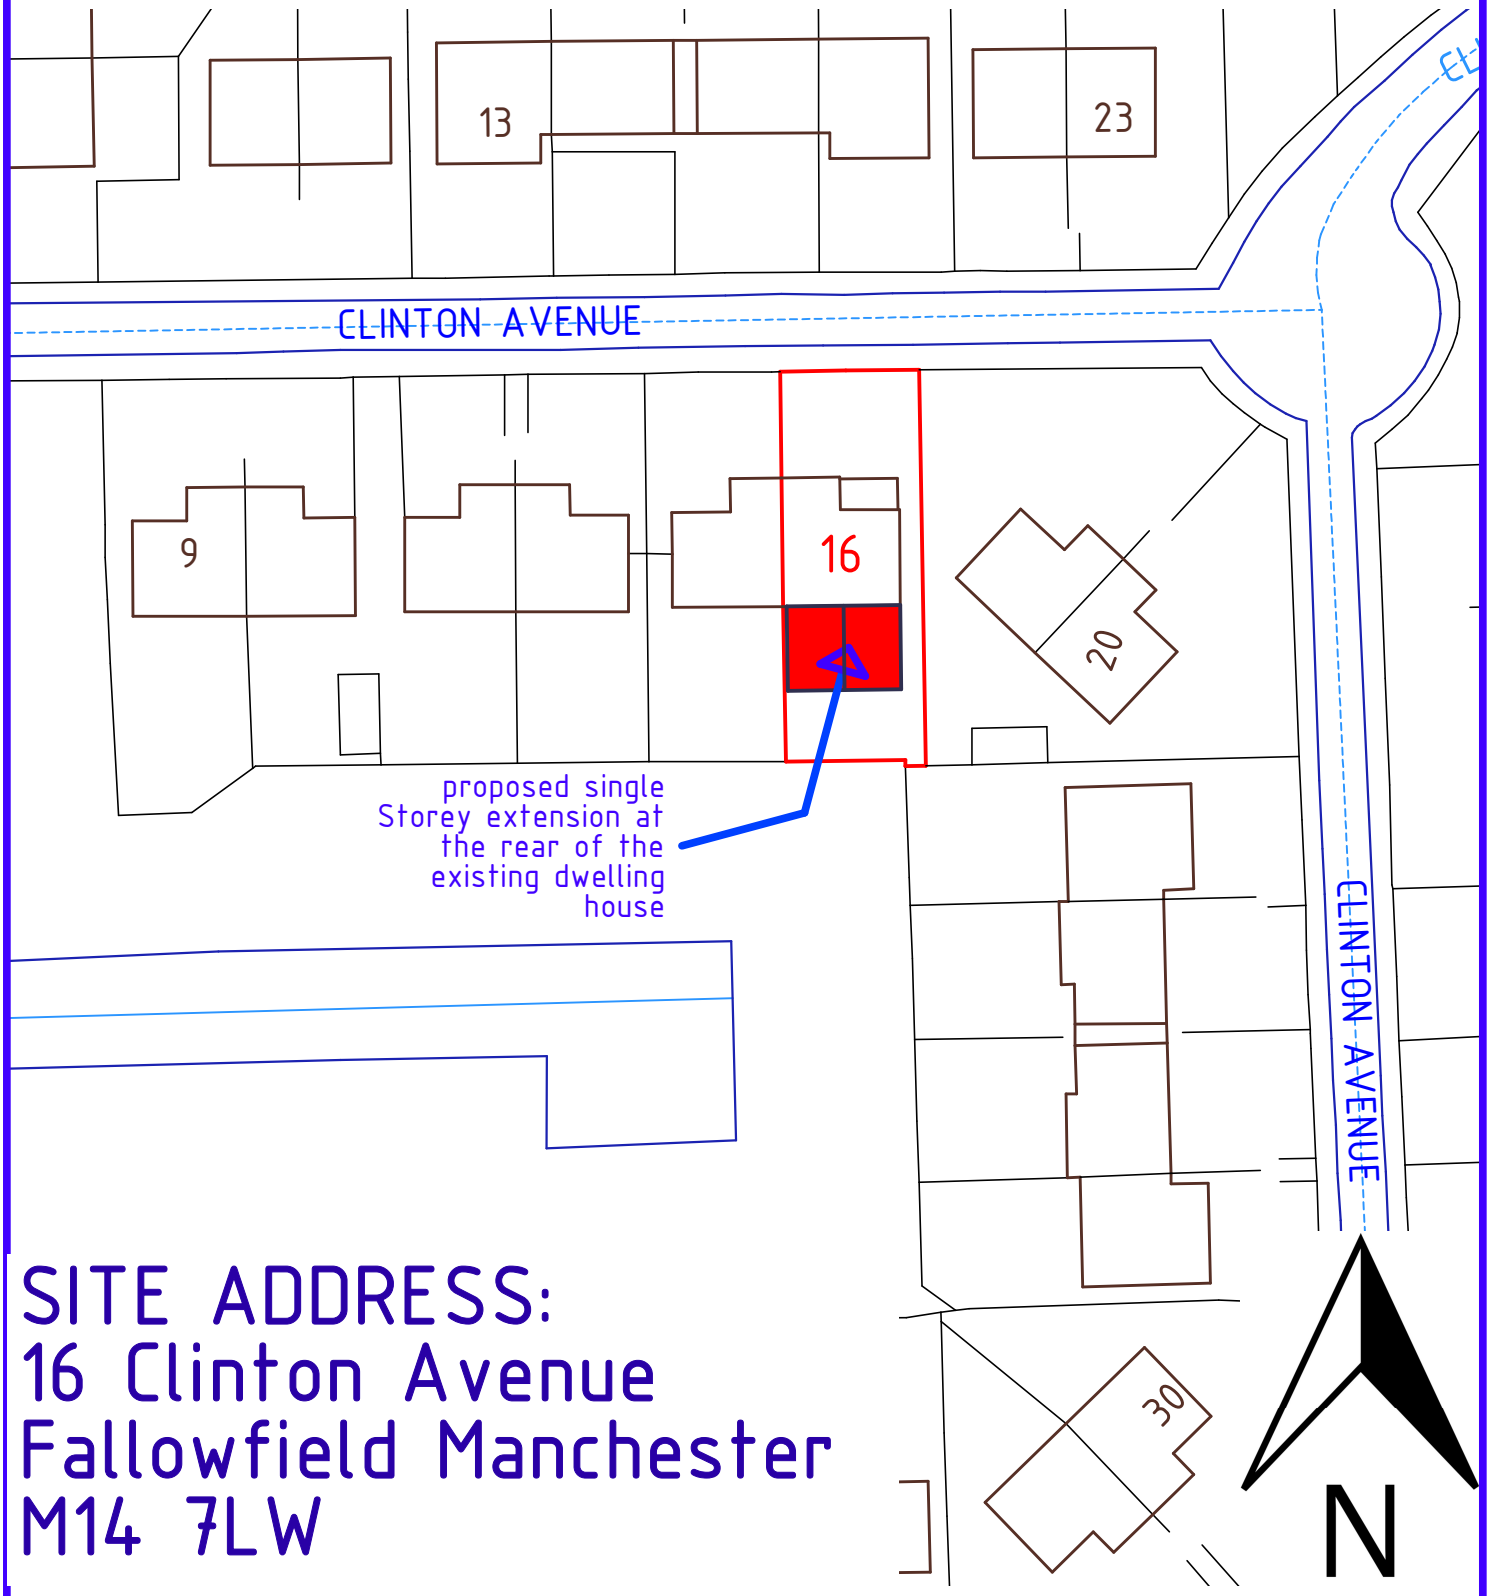

SITE ADDRESS:
16 Clinton Avenue
Fallowfield Manchester
M14 7LW

SCALE BAR - Distance in metres

