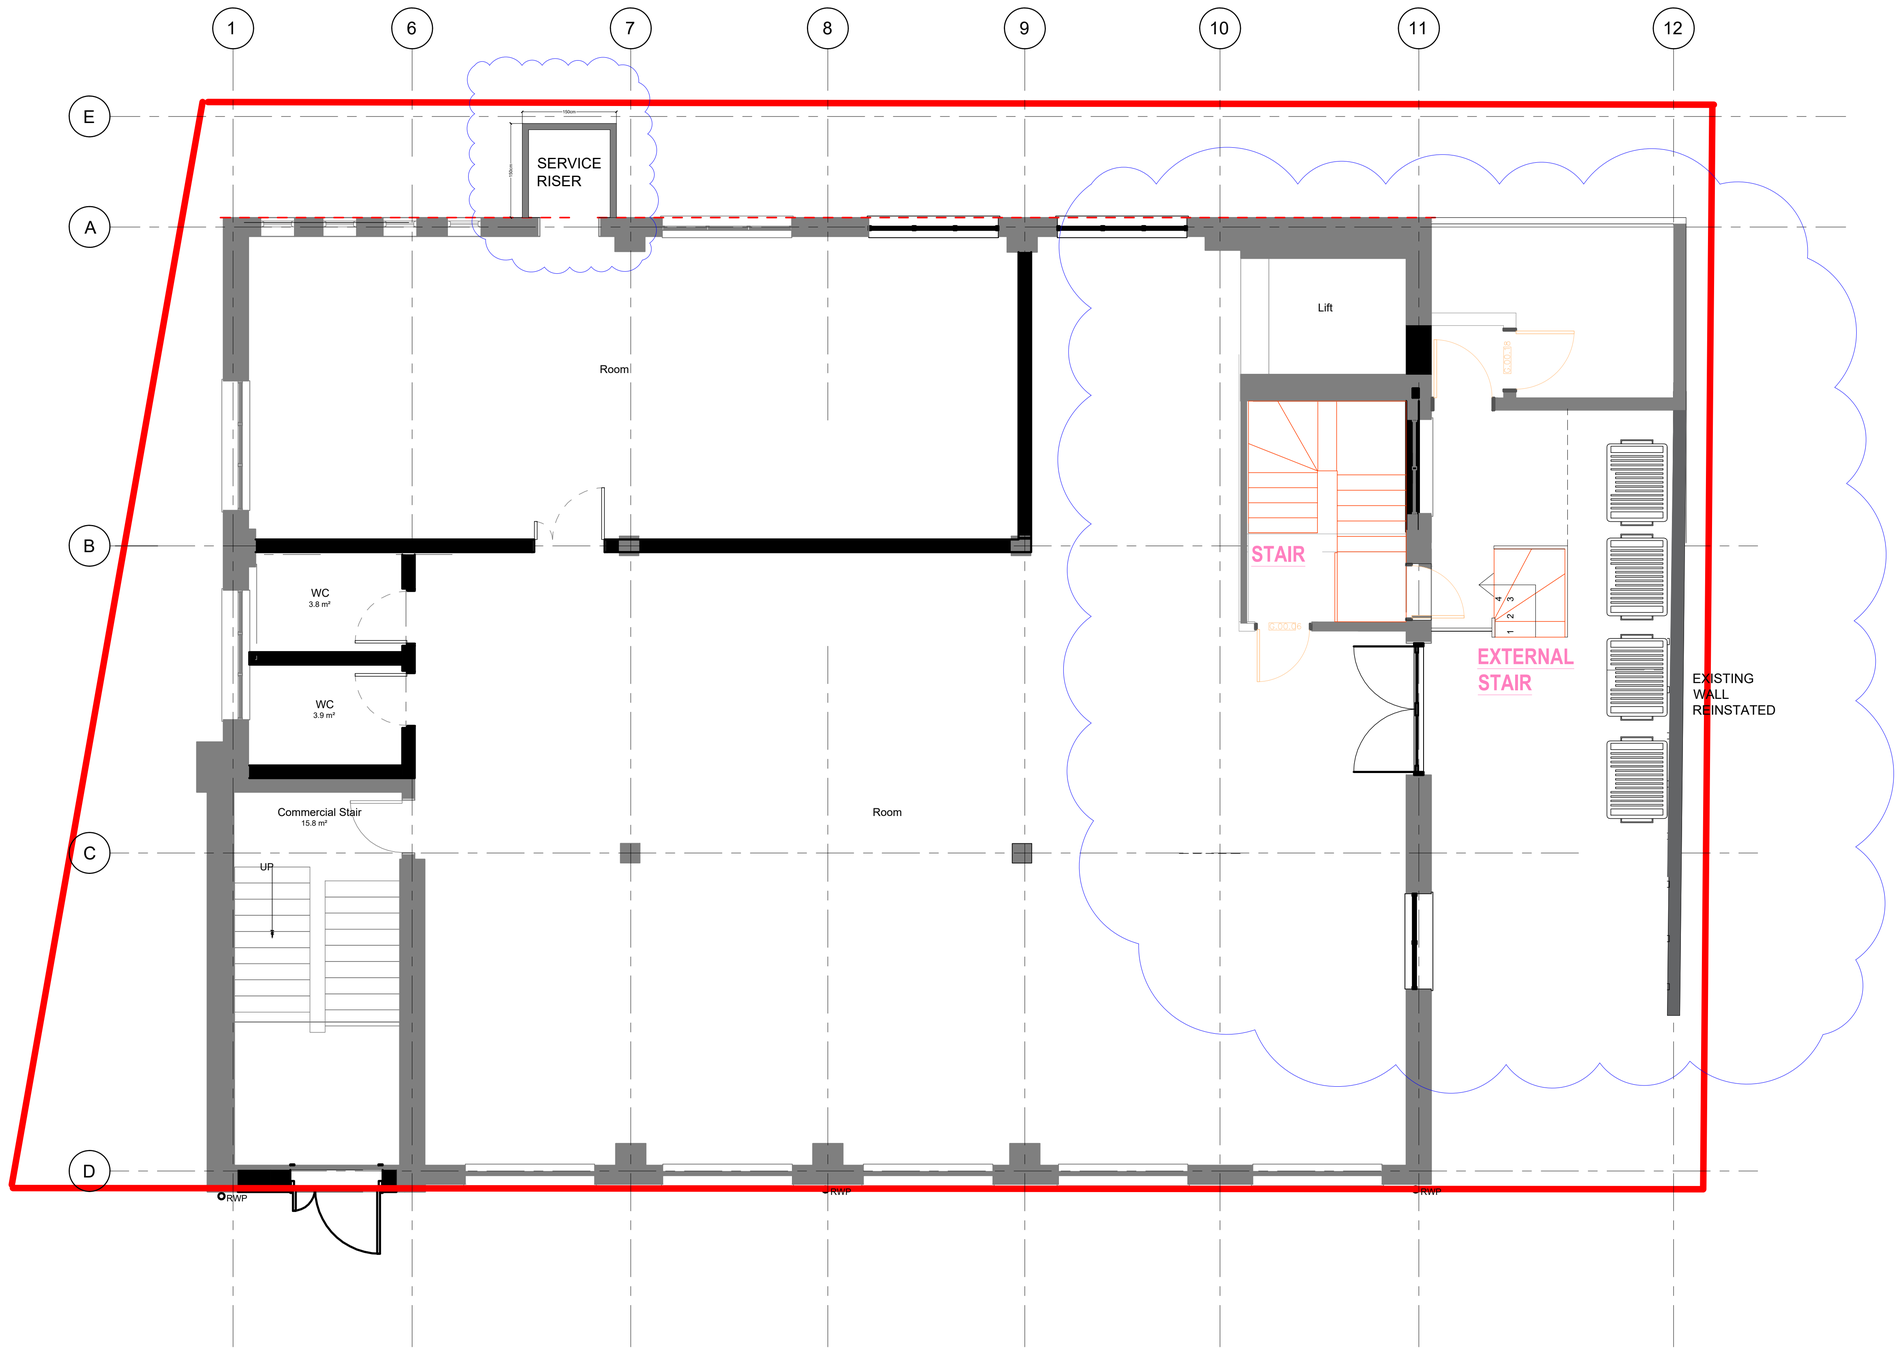


Proposed Level 00 Plan

1 : 50

1 GROUND FLOOR - LAYOUT PLAN
1 : 50

SCALE 1 : 50

0 1m 2m 3m

Rev	Description	By	Date
P1	PLANNING		17/06/26

MUSE Architects

23 Radium Street M4 6AY

PROJECT:

GROUND FLOOR
PROPOSED LAYOUT

DRAWING TITLE:

DRAWING STATUS: PLANNING

DRAWN: IM | CHECKED: MM

APPROVED: MM | DATE: 02.09.2026

1:100 SCALE | 111_2 DRAWING NUMBER: | P1 REV.

(A1)