
Location Plan

Site Address: **Annexe, 69, Greenbrow Road, Manchester, M23 2FT**

PlanningPortal

Date Produced: **03-Sep-2026**

Scale: **1:1250 @A4**

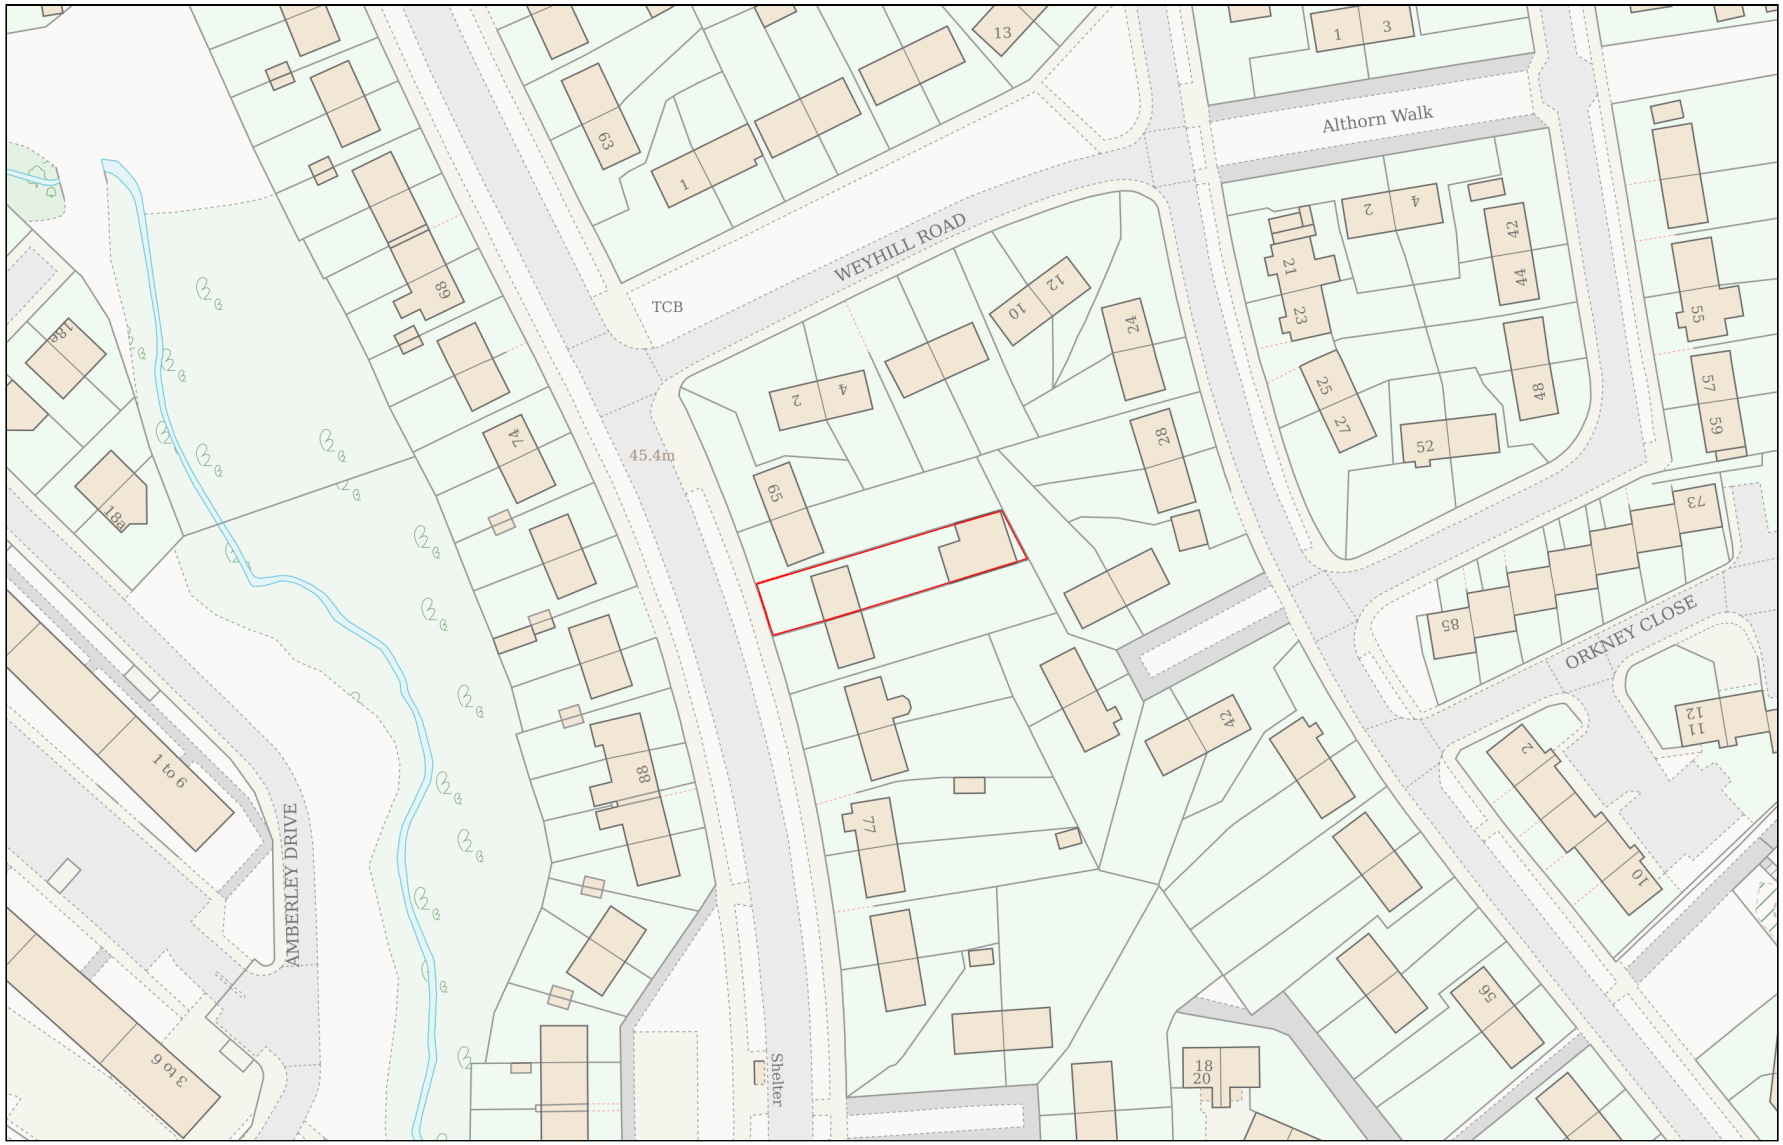

Planning Portal Reference: **PP-14999047v2**

0 50

Metres

Powered By TerraQuest

© Crown copyright and database rights 2026 OS 100042766