
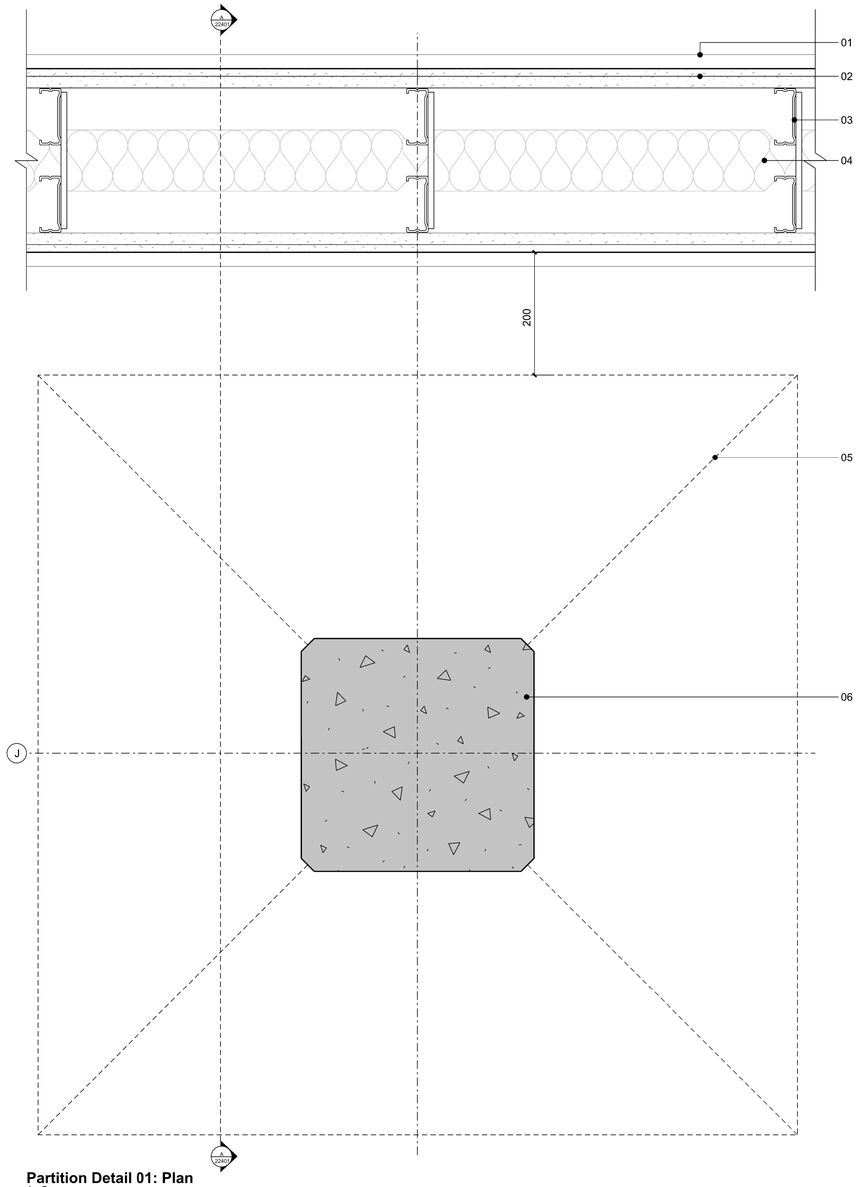



**Partition Detail 01: Plan**
1 : 5
Fire rated - Internal Wall

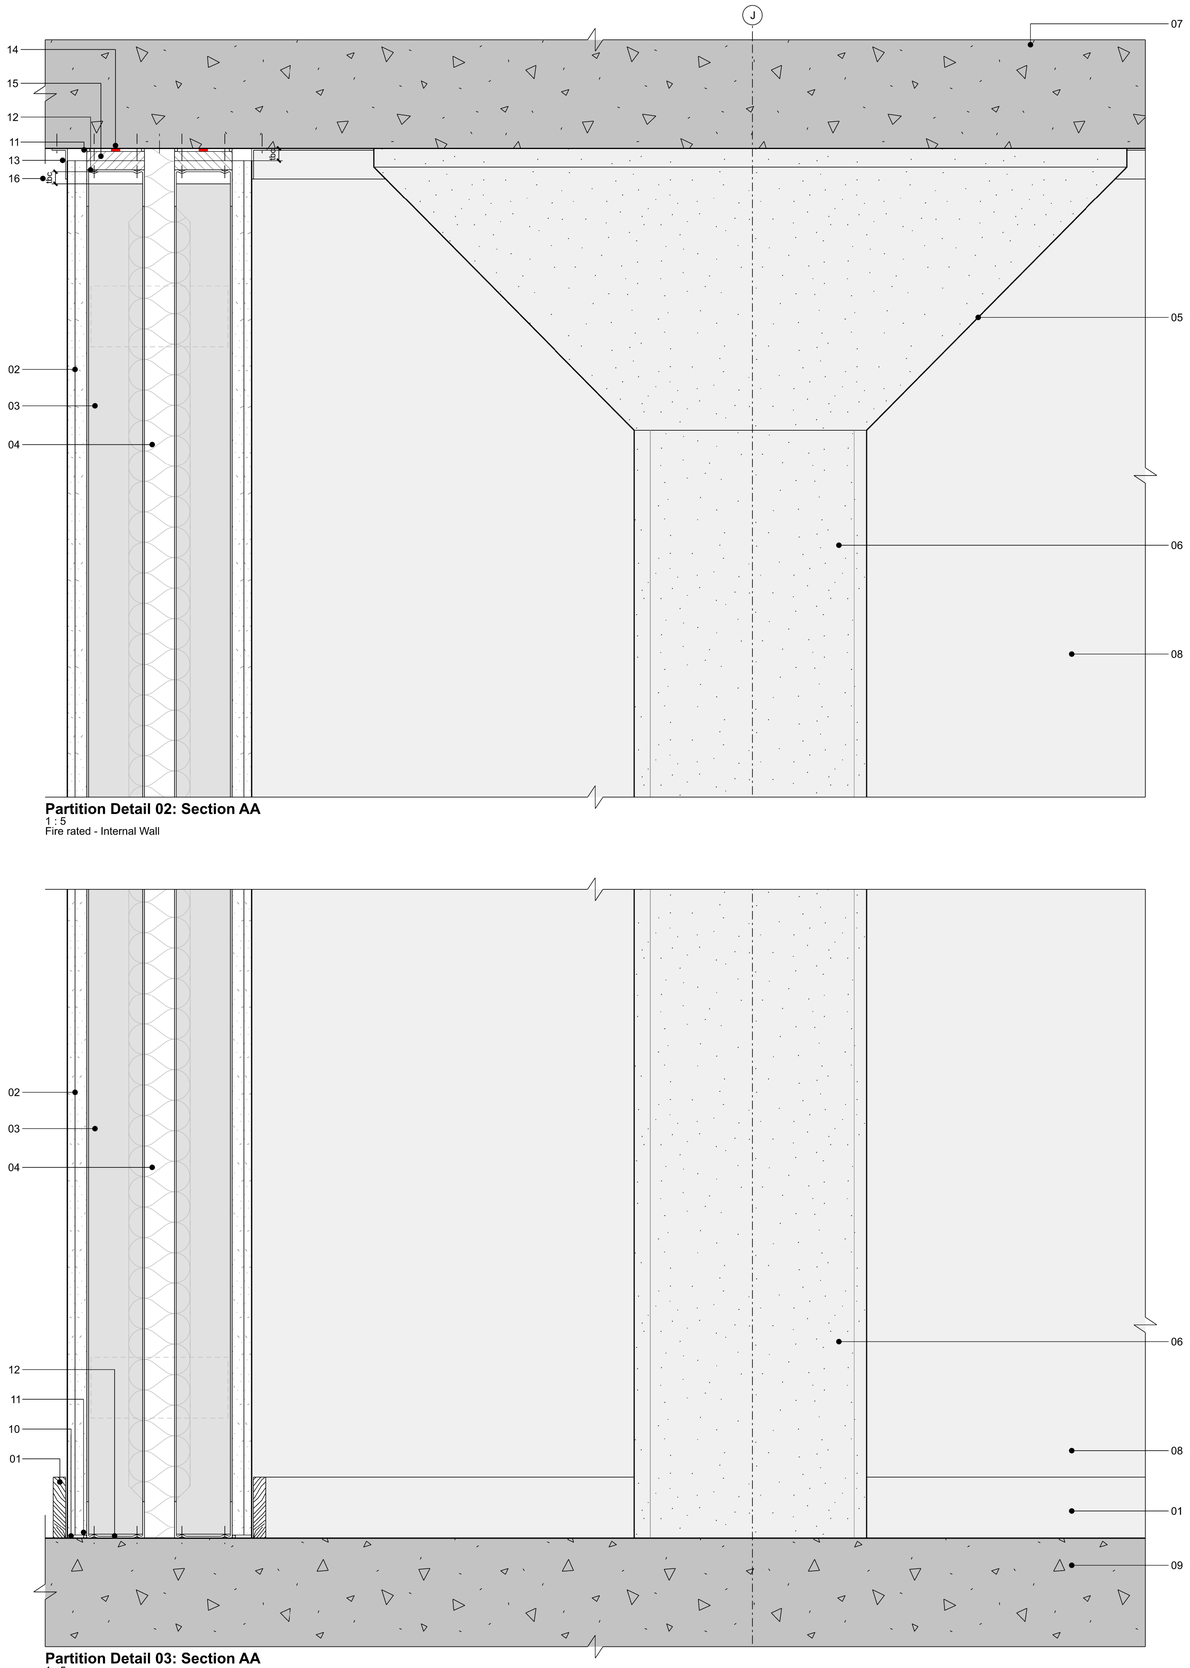


**Partition Detail 02: Section AA**
1 : 5
Fire rated - Internal Wall

**Partition Detail 03: Section AA**
1 : 5
Fire rated - Internal Wall

01. Timber skirting to new partition
02. Inner layer 19mm Gyproc plasterboard and outer layer Gyproc plasterboard or Glasroc specialist board
03. Two lines of Gypframe 'C' studs cross braced with Gypframe 99 FC 50 Fixing Channel
04. Isover insulation and/or stone mineral wool
05. Original splayed concrete column head
06. Original concrete column
07. Original first floor concrete slab
08. New fire rated wall
09. Original ground floor concrete slab
10. Gyproc jointing material bulk fill
11. Gyproc Sealant
12. Gypframe Deep Channel suitably fixed with resin anchors; reversible, subject to Structural Engineer confirmation and manufacturer approval, to floor and to soffit through boards at 600mm centres in two lines staggered by 300mm
13. Gypframe GA4 Steel Angle bedded on bead of Gyproc Sealant and fixed to soffit with suitable fire resistant fixings at 600mm centres
14. Gyproc FireStrip
15. One or two channel width strip(s) of board pre-fixed to channel (Gyproc CoreBoard or Glasroc F FireCase)
16. Deflection to be confirmed by Structural Engineer
17. Gyproc SoundBloc 12.5mm each side of Gypframe 70 AS 50 AcouStuds at 600mm centres - fire rated acoustic sealing to comply with Fire Engineer's and Acoustic Consultant's requirements
18. Partition to abut mullion - fire rated acoustic sealing to comply with Fire Engineer's and Acoustic Consultant's requirements
19. Lower level column
20. Timber slatted finish / acoustic curtains to comply with Fire Engineer's and Acoustic Consultant's requirements
21. Existing steel structure
22. Existing louvred band
23. Existing column visible behind glass
24. Existing curtain walling

Notes:

Do not scale from this drawing.
All dimensions are in millimetres unless otherwise noted.
All dimensions to be checked on site before proceeding with work.
All omissions and discrepancies to be reported in writing to Project 3 Architects Ltd.
Areas indicated on this drawing are approximate and indicative only.
© Project 3 Architects Limited Registered in England & Wales Number 08021795.

| Rev: | Date: | Description: | By: |
|---|---|---|---|
| P02 | 14/08/26 | Planning | SF |
| P01 | 03/07/26 | Planning | SF |

0.1 m 0 0.1 0.2 0.3 m

PROJECT 3 architects
unit 2a
post office street
altrincham
WA14 1QA

0161 233 0575
mail@project3architects.com
www.project3architects.com

Project:
New Century Hall
Manchester
Title:
Internal Wall Details

Status: PLANNING
Scale @ ISO A1: 1:5

Drawing Number: 0886-P3A-XX-XX-DR-A-22401
Revision: P02