The use of this data by the recipient acts as an agreement of the following statements. Do not use this data if you do not agree with any of the following statements:-

Ryder Architecture has co-ordinated relevant information received from third parties, but are not responsible for the content of the information received from others.


The controlled version of this drawing should be viewed in DWF or PDF format not DWG or other formats. All prints of this drawing must be made in full colour.


Where this drawing has been based upon Ordnance Survey data. Reproduction of this drawing in whole or in part is prohibited without the prior permission of Ordnance Survey.

Do not scale the drawing. Use figured dimensions in all cases. Check all dimensions on site. Report any discrepancies in writing to Ryder before proceeding.

Scale 1:20 (mm)


0 200 400 800 1600

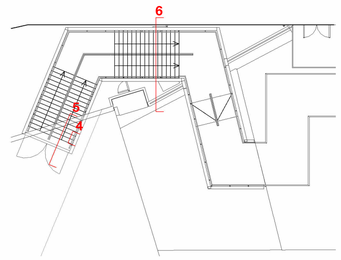

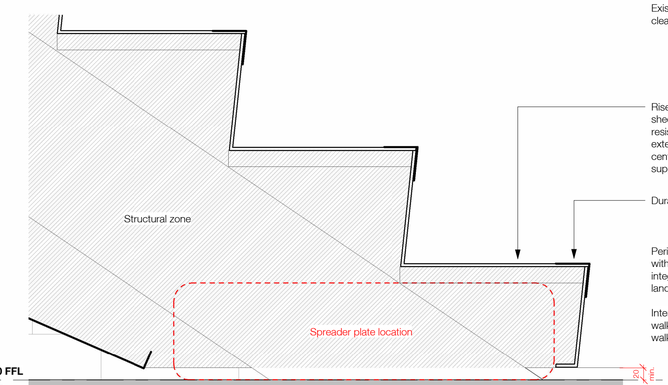

4 Riser detail

1 : 5

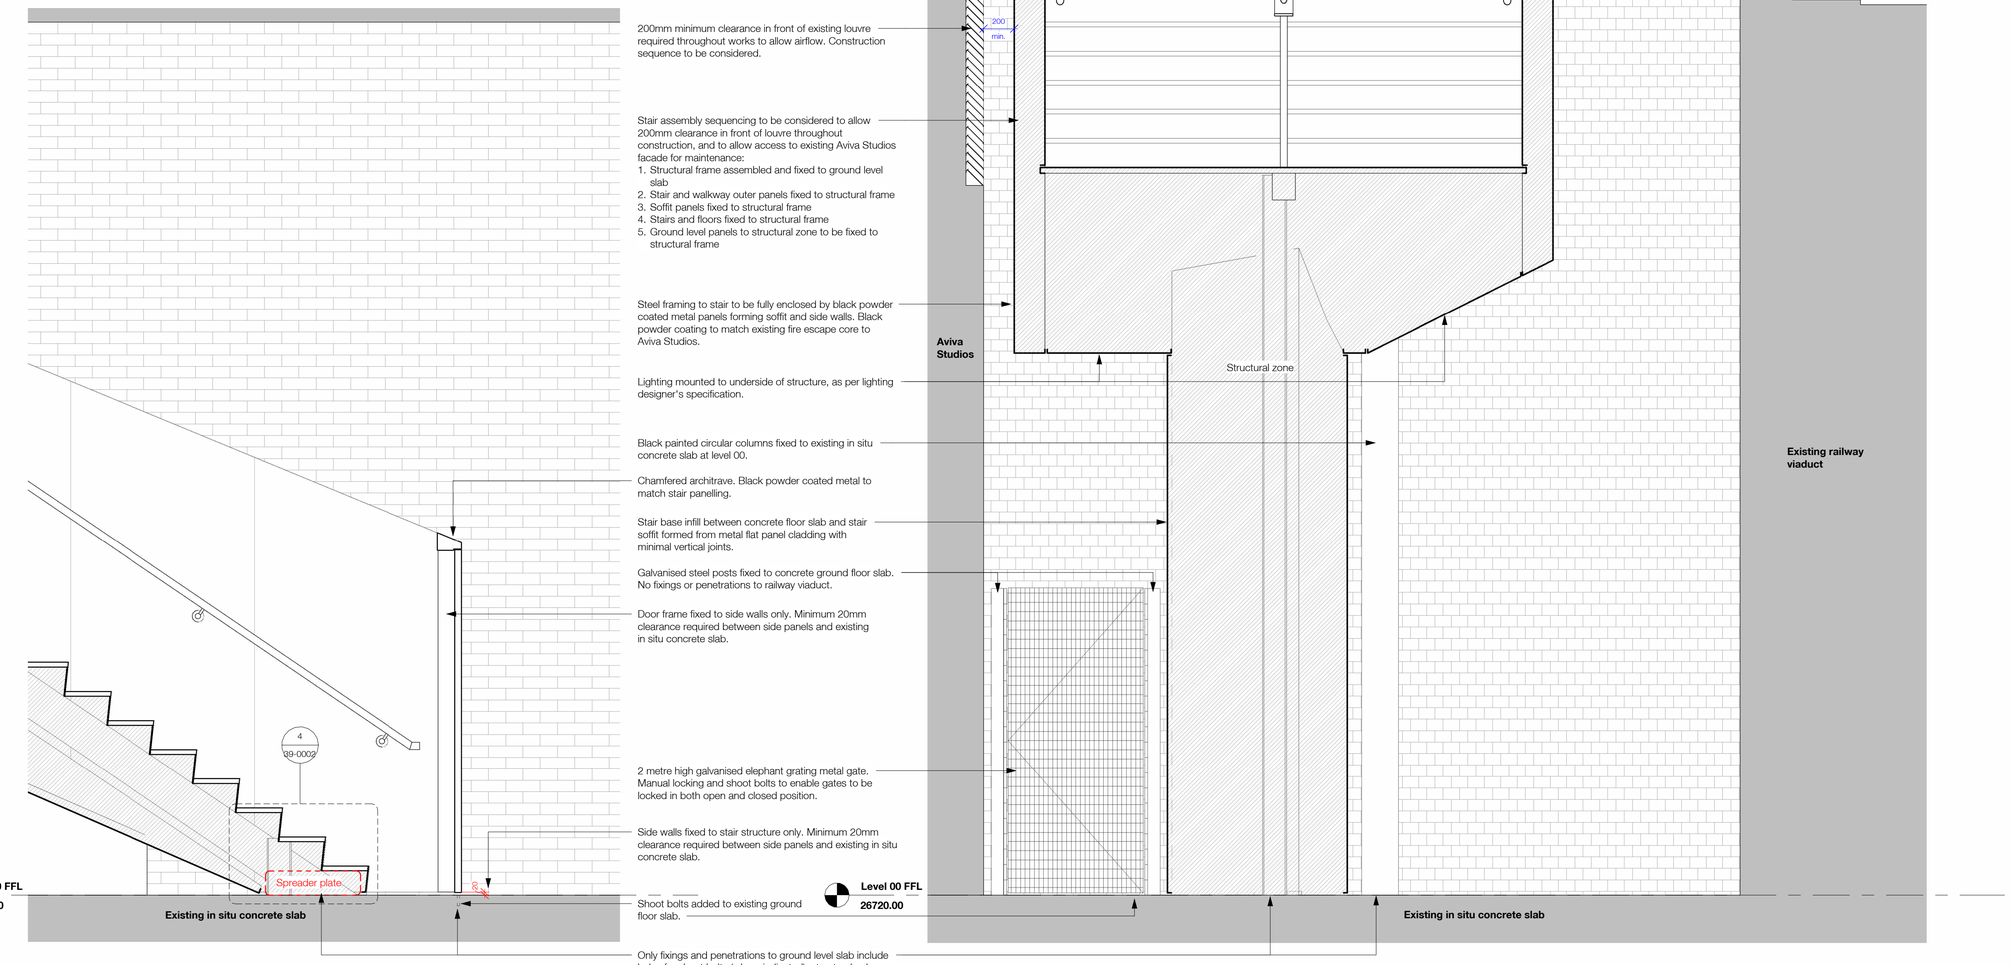

5 Level 00 Door

1 : 20

6 Short section

1 : 20

Rev	Description	Drawn	Checked	Date
P1	For tender	LMI	LTA	17/07/26

Suitability
For Information

Project
Manchester City Council
Aviva Studios
Manchester

Drawing
Additional External Stair Detail Sections - Sheet 2

Drawing Number

Project ID	Origin.	Func.	Spatial	Form	Disc.	Number
MF	- RYD -	ES	- XX -	DR	- A -	39-0002

Project Number	Scale at A1	Status	Revision
10264-00	As indicated	S2	P1

info@ryderarchitecture.com
www.ryderarchitecture.com
Ryder