RevNo	Revision note	Date	Signature	Checked

RAG Legend

(R) High risk of failure & high potential risk of serious injury to public.


(A) danger of detachment and risk to public.

(G) Requires planned repair. Low risk to public.

Cracking

Drawing to be read in conjunction with defect schedules.

PRINCESS STREET ELEVATION

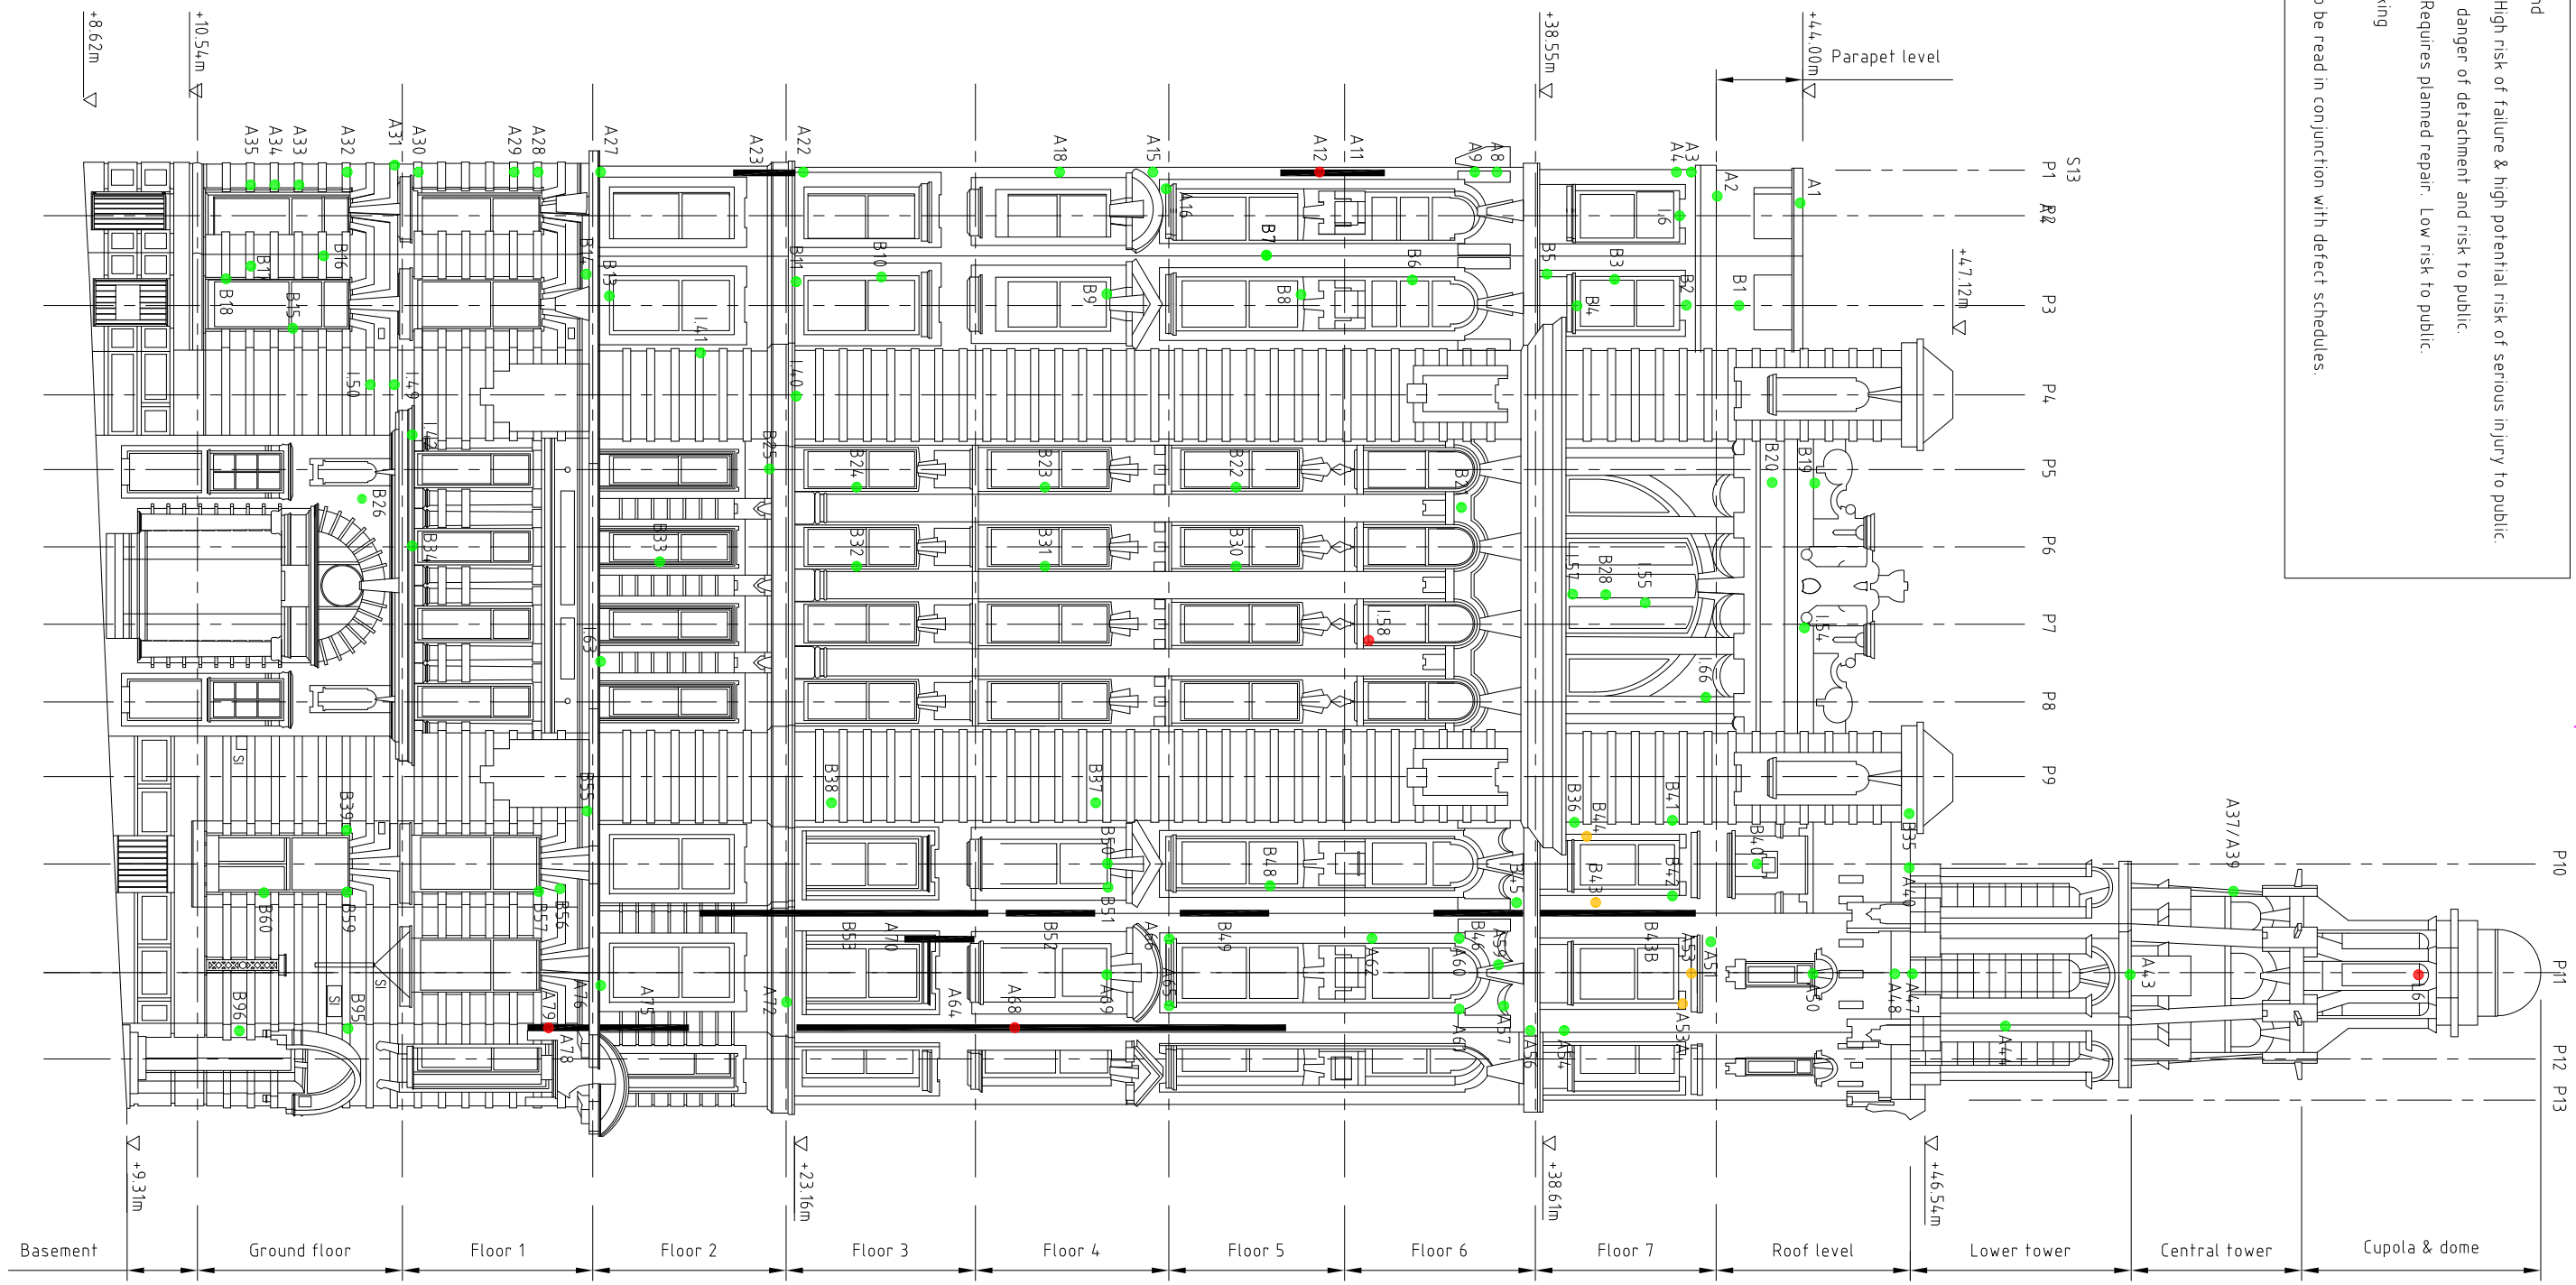

0 2m 4m 6m 8m 10m 20m

	Itemref	Quantity	Title/Name, designation, material, dimension etc			Article No./Reference	
A3	Designed by N. M		Checked by	Approved by - date	File name 002	Date 07.09.2020	Scale do not scale

RIGG TECH Ltd
Unit E3 Springfield Industrial Estate, Samual Street,
Manchester, M35 0GA. Tel: 0161 684 7800
E-mail: info@rigg-tech.com Web: www.rigg-tech.com

Princess Street elevation defect plot

Lancaster 80, Manchester | Edition A | Sheet 1/1

D:\Rigg Tech\Reports\Lancaster 80 - Manchester\2020 inspection\Documents\Defect plots rev 2.dwg