




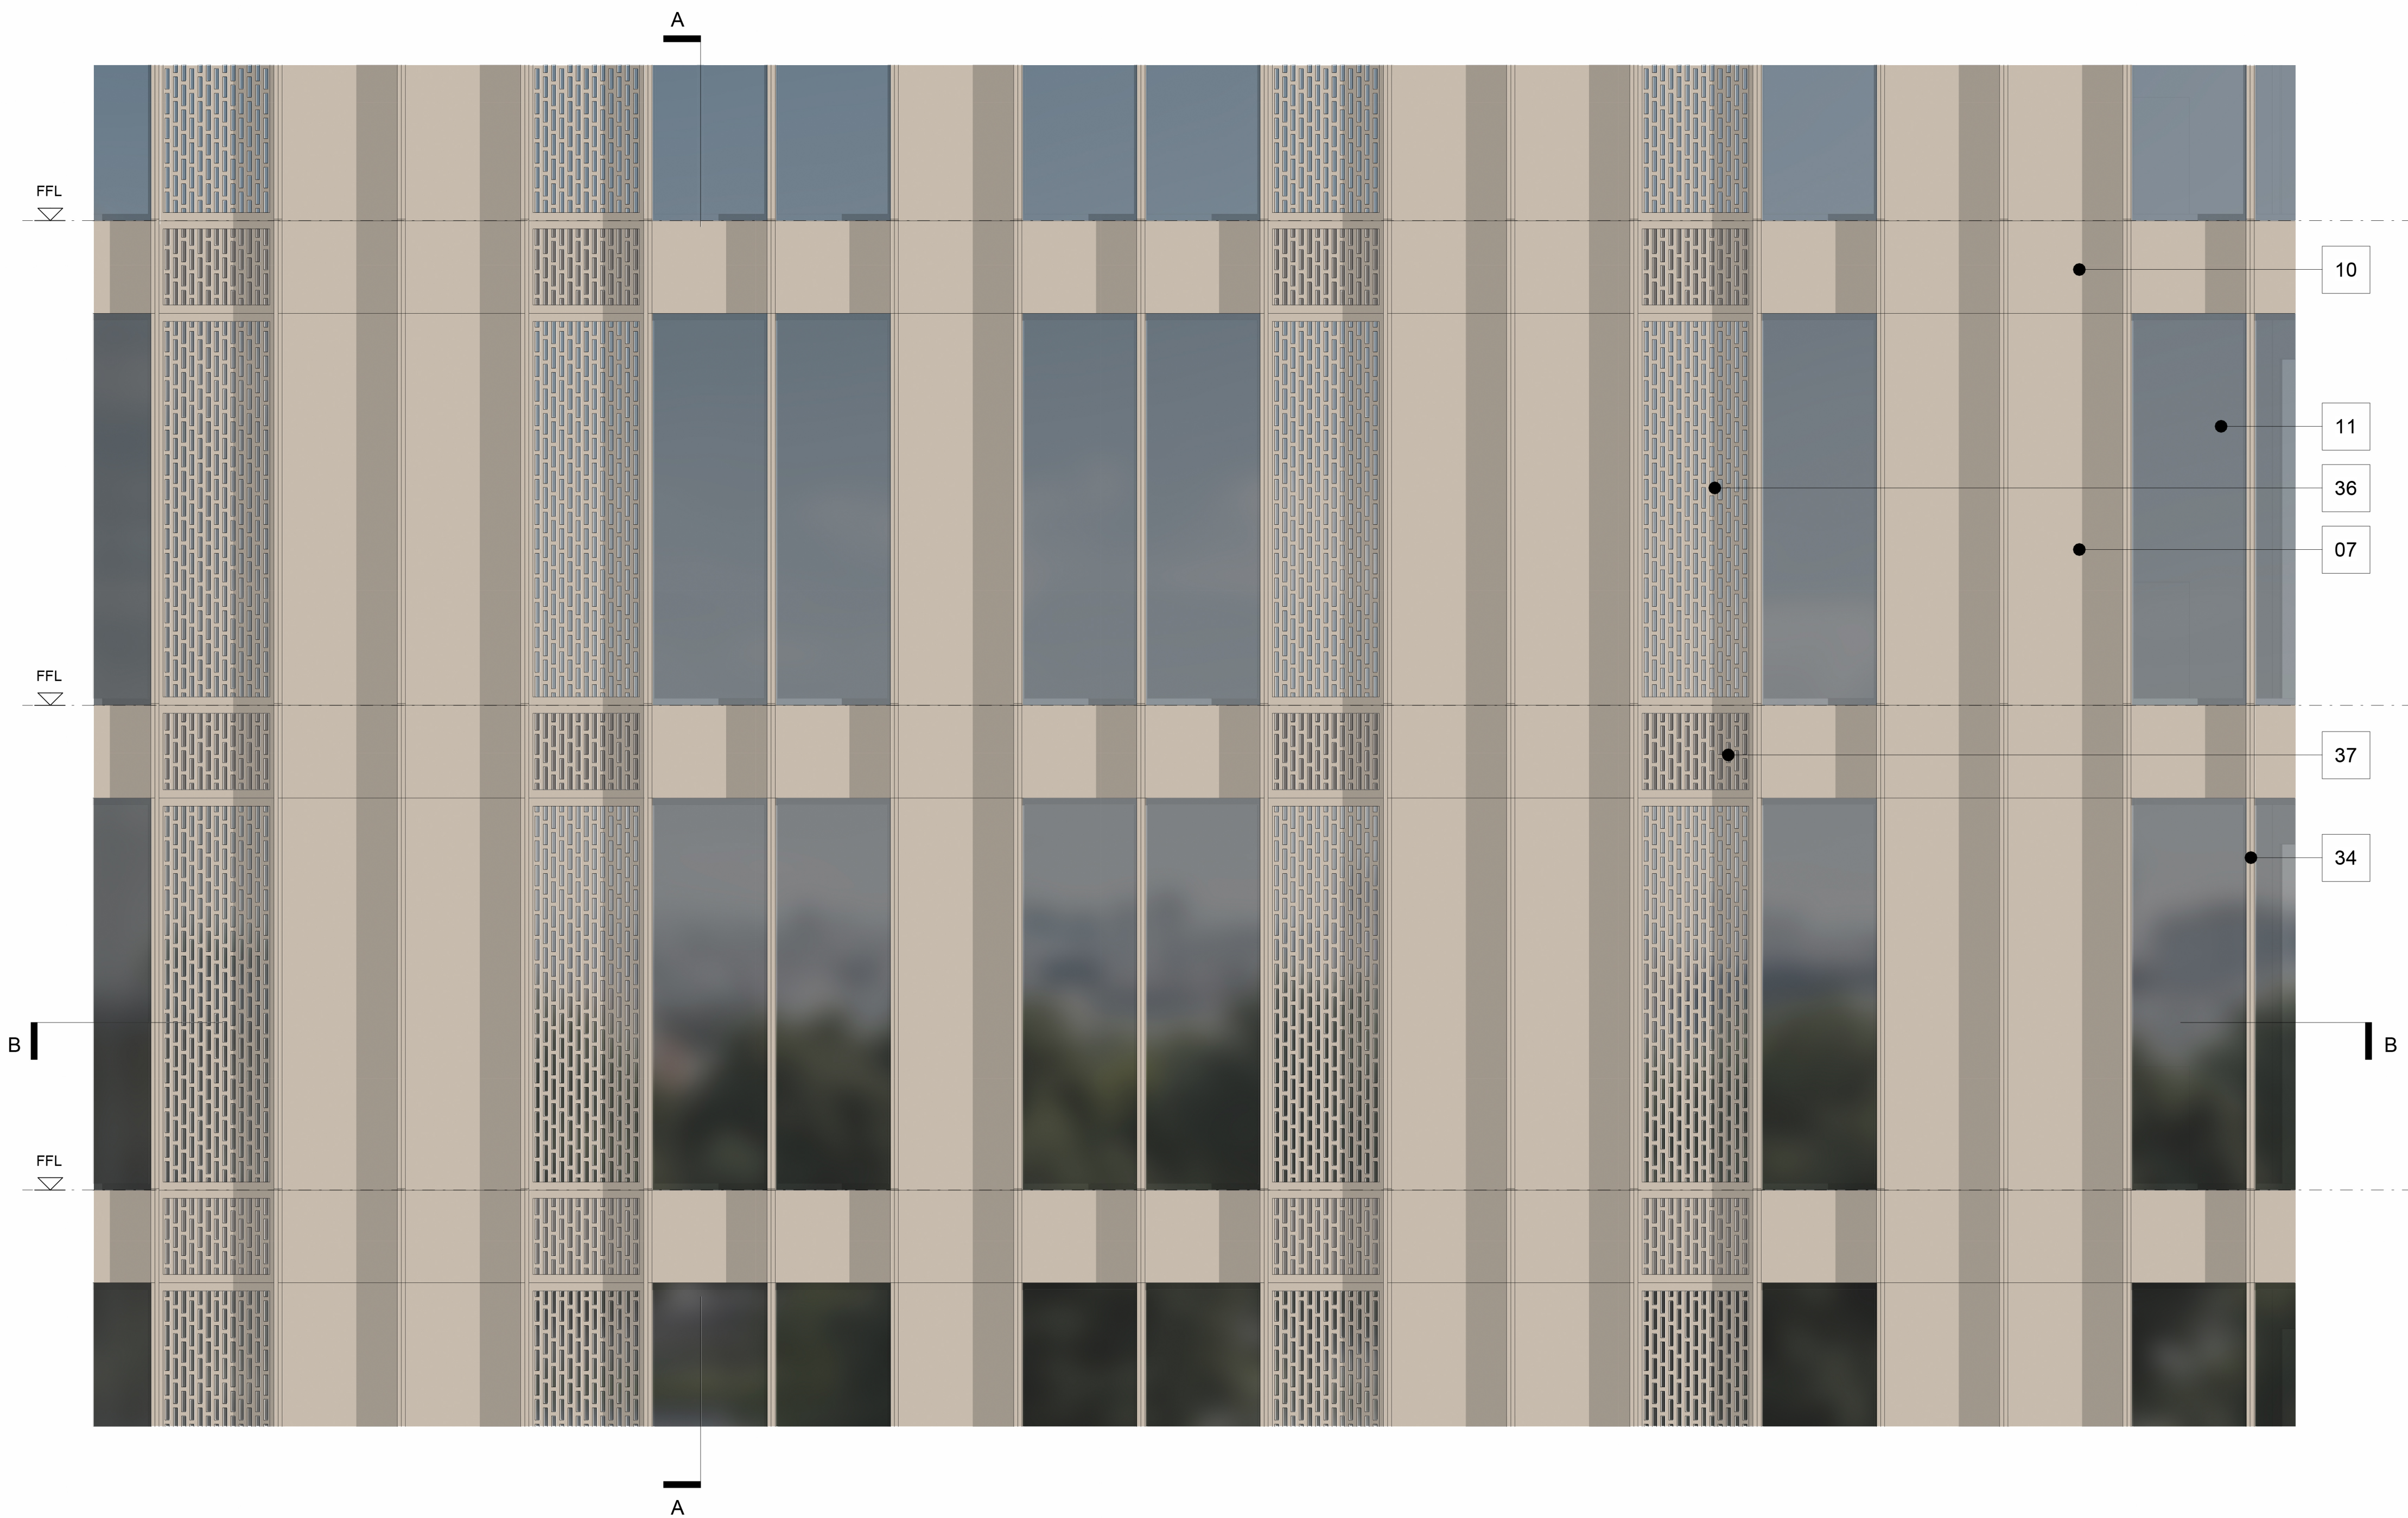

Detail Elevation
1:25

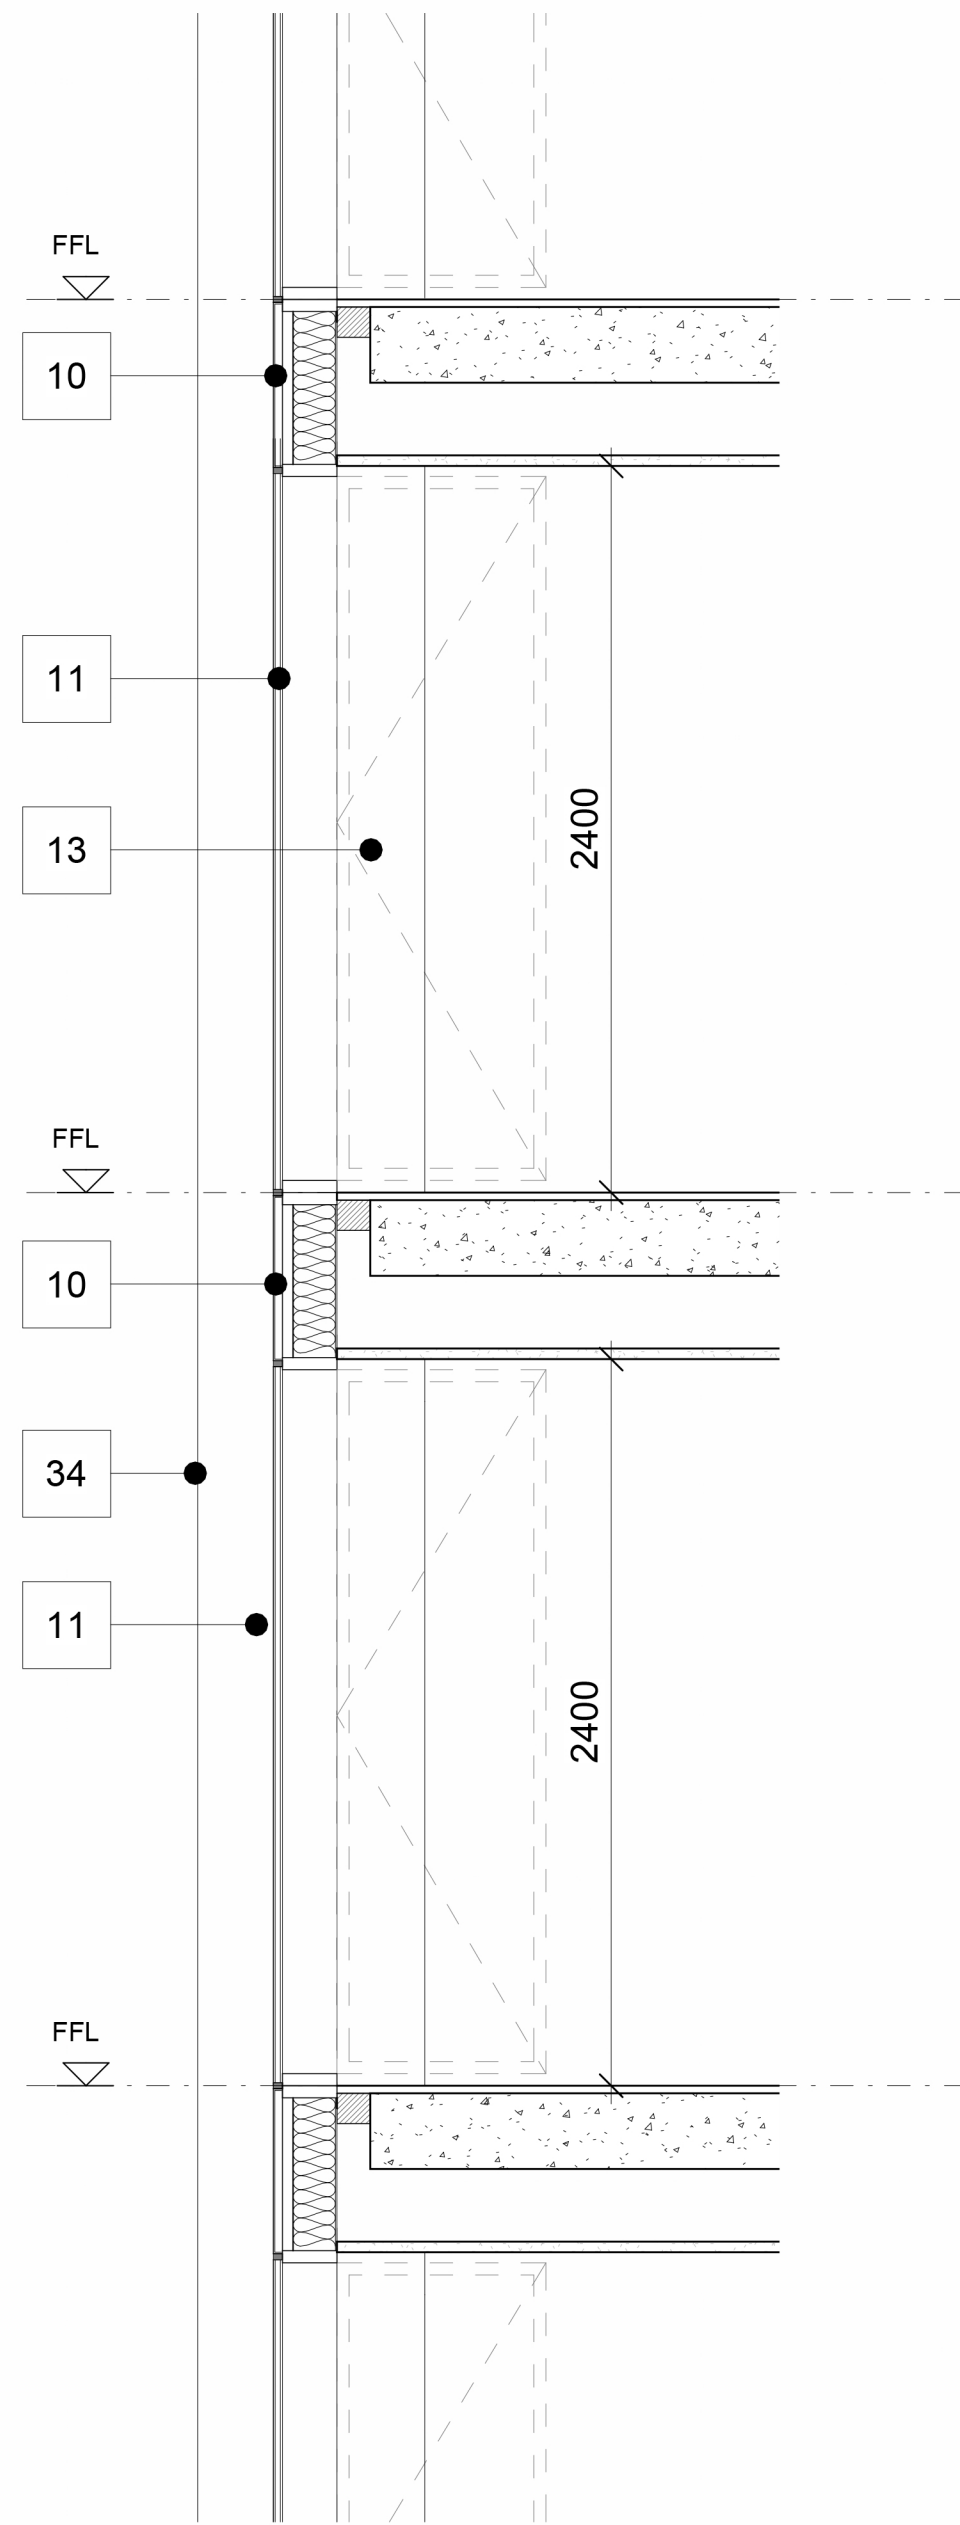


Detail Section AA
1:25

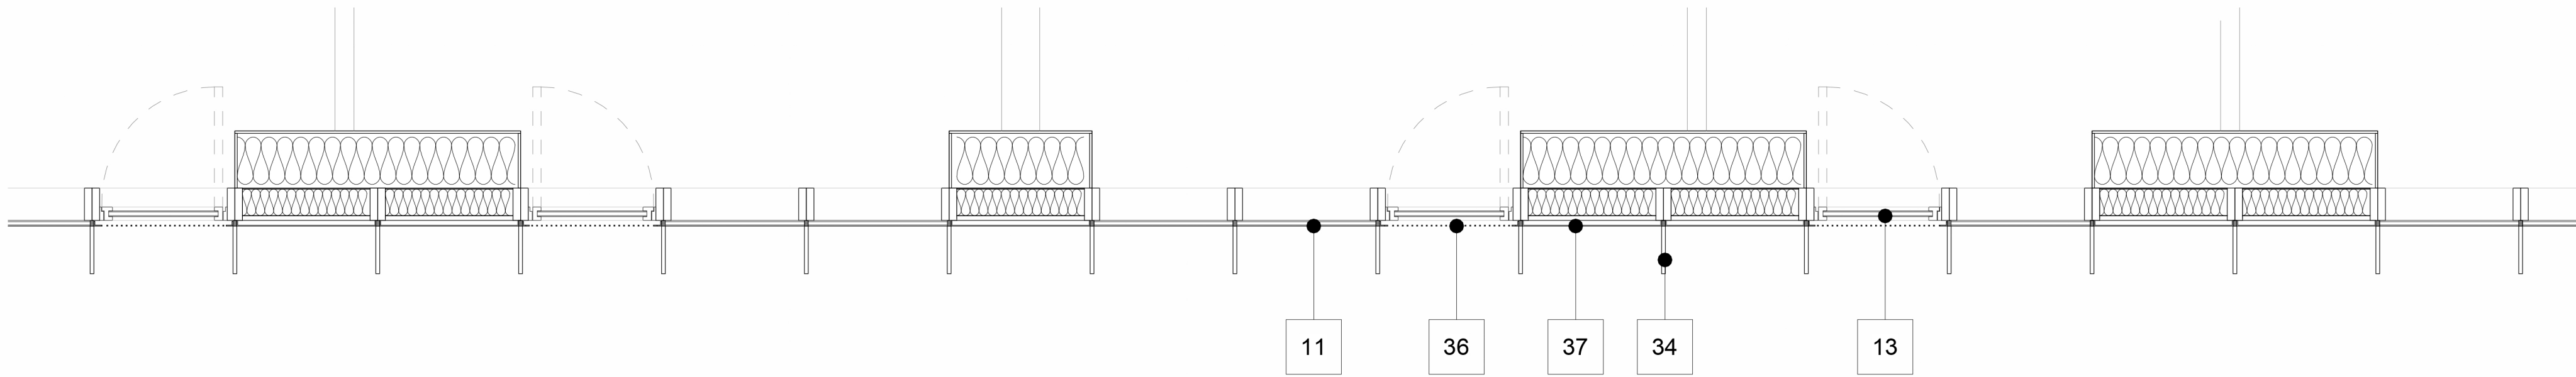

Detail Plan BB
1:25

MATERIAL KEY - BUILDING A

- 07. OPAQUE INSULATED ANODISED ALUMINIUM PANEL – MID-BRONZE FINISH
- 10. INSULATED ANODISED ALUMINIUM SPANDREL PANEL – MID-BRONZE FINISH
- 11. FIXED FULL HEIGHT GLAZED VISION UNIT
- 13. MID-BRONZE ANODISED ALUMINIUM FRAMED CLEAR GLAZED OPENABLE RAPID VENT DOOR
- 34. ANODISED ALUMINIUM FIN – MID BRONZE FINISH
- 36. PERFORATED DECORATIVE ANODISED ALUMINIUM SCREEN - MID-BRONZE, CONCEALING CLEAR GLAZED OPENABLE RAPID VENT DOOR BEHIND
- 37. PERFORATED DECORATIVE ANODISED ALUMINIUM PANEL IN FRONT OF LOUVRED PANELS OR OPAQUE METAL BLANKING PANEL – MID-BRONZE FINISH

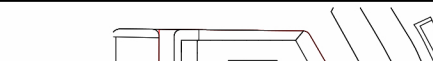This drawing is copyright. Do not scale off dimensions. All dimensions to be checked on site by contractor. Contractor to report any dimensional discrepancies, errors or omissions prior to commencing on site.		<table><tr><th>Rev</th><th>Date</th><th>Description</th></tr><tr><td>P01</td><td>2024-12-20</td><td>Planning Submission</td></tr><tr><td>P02</td><td>2026-06-05</td><td>Planning Submission Amendment</td></tr><tr><td>P03</td><td>2026-07-09</td><td>Planning Submission Amendment - Facade Update</td></tr><tr><td> </td><td> </td><td> </td></tr><tr><td> </td><td> </td><td> </td></tr><tr><td> </td><td> </td><td> </td></tr><tr><td> </td><td> </td><td> </td></tr><tr><td> </td><td> </td><td> </td></tr><tr><td> </td><td> </td><td> </td></tr><tr><td> </td><td> </td><td> </td></tr></table>	Rev	Date	Description	P01	2024-12-20	Planning Submission	P02	2026-06-05	Planning Submission Amendment	P03	2026-07-09	Planning Submission Amendment - Facade Update																							Project Title Stocktons Site	Drawing Title Building A External Wall Details Typical Elevation - Holding Piece	 Manchester +44 (0)161 835 2345 London +44 (0)20 7549 4000 Birmingham +44 (0)121 233 1874
			Rev	Date	Description																																		
P01	2024-12-20	Planning Submission																																					
P02	2026-06-05	Planning Submission Amendment																																					
P03	2026-07-09	Planning Submission Amendment - Facade Update																																					
Status PLANNING	Project No 10359 Scale 1 : 25@ A1 Revision 10359-SHP-Z1-A-B5D9-G251-DE-XX-004 P03																																						