



Detail Elevation
1:25

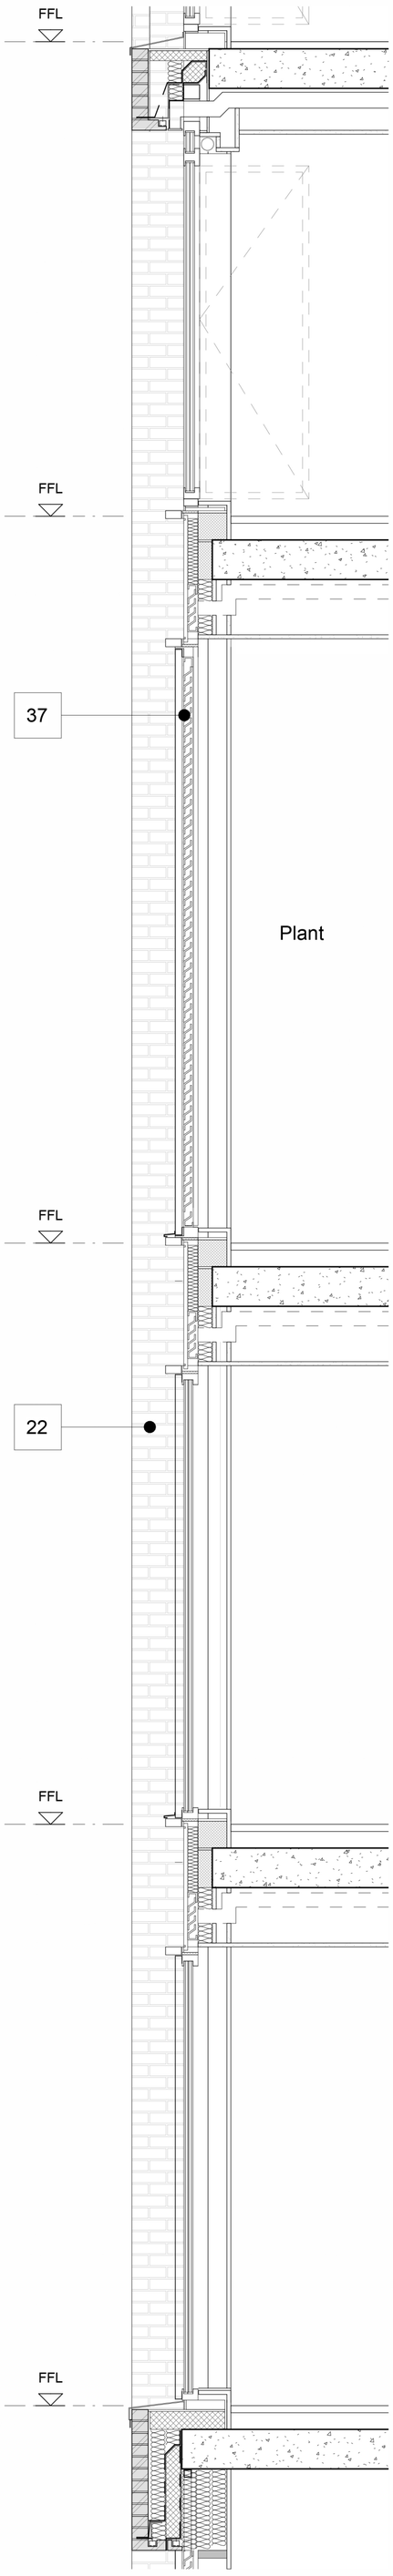

Detail Section AA
1:25

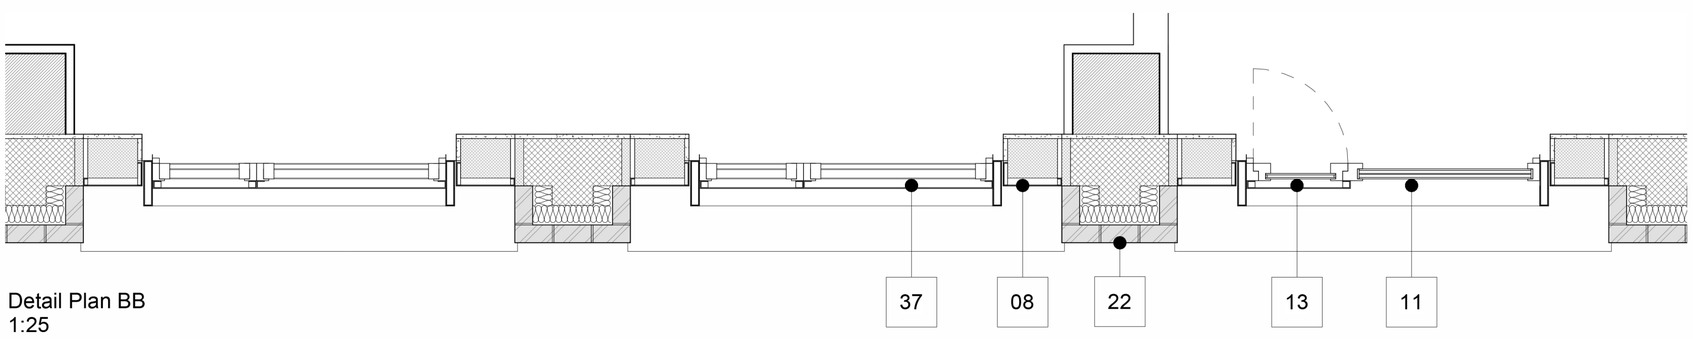

Detail Plan BB
1:25

MATERIAL KEY


08. INSULATED ANODISED ALUMINIUM PANEL - MID-BRONZE
11. FIXED FULL HEIGHT GLAZED VISION UNIT
13. MID-BRONZE ANODISED ALUMINIUM FRAMED CLEAR GLAZED OPENABLE RAPID VENT DOOR
22. TRADITIONAL HANDLAID BRICK SUPERGRID - BUFF FINISH
36. PERFORATED DECORATIVE ANODISED ALUMINIUM SCREEN - MID-BRONZE, CONCEALING CLEAR GLAZED OPENABLE RAPID VENT DOOR BEHIND
37. PERFORATED DECORATIVE ANODISED ALUMINIUM PANEL IN FRONT OF LOUVRED PANELS OR OPAQUE METAL BLANKING PANEL – MID-BRONZE FINISH

This drawing is copyright
Do not scale off dimensions.

All dimensions to be checked on site by contractor.

Contractor to report any dimensional discrepancies, errors or omissions prior to commencing on site.

Rev	Date	Description
P01	2024-12-20	Planning Submission
P02	2026-06-05	Planning Submission Amendment
P03	2026-07-09	Planning Submission Amendment - Facade Update

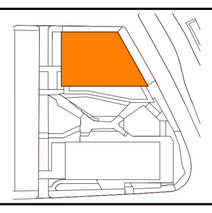

Project Title
Stocktons Site

Status
PLANNING

Drawing Title
Building B
External Wall Details
Typical Office Facade Type 01

Project No
10359

Scale
1 : 25@ A1

PROJ - ORIG - ZONE - ROLE - CLAS - TYPE - LOC - SEQ
10359-SHP-Z2-A-B5D9-G251-DE-XX-009

Revision
P03

simpsonhaugh
Manchester +44 (0)161 835 2345
London +44 (0)20 7549 4000
Birmingham +44 (0)121 233 1874

© SimpsonHaugh Architects Ltd 2020