





Detail Elevation
1:25

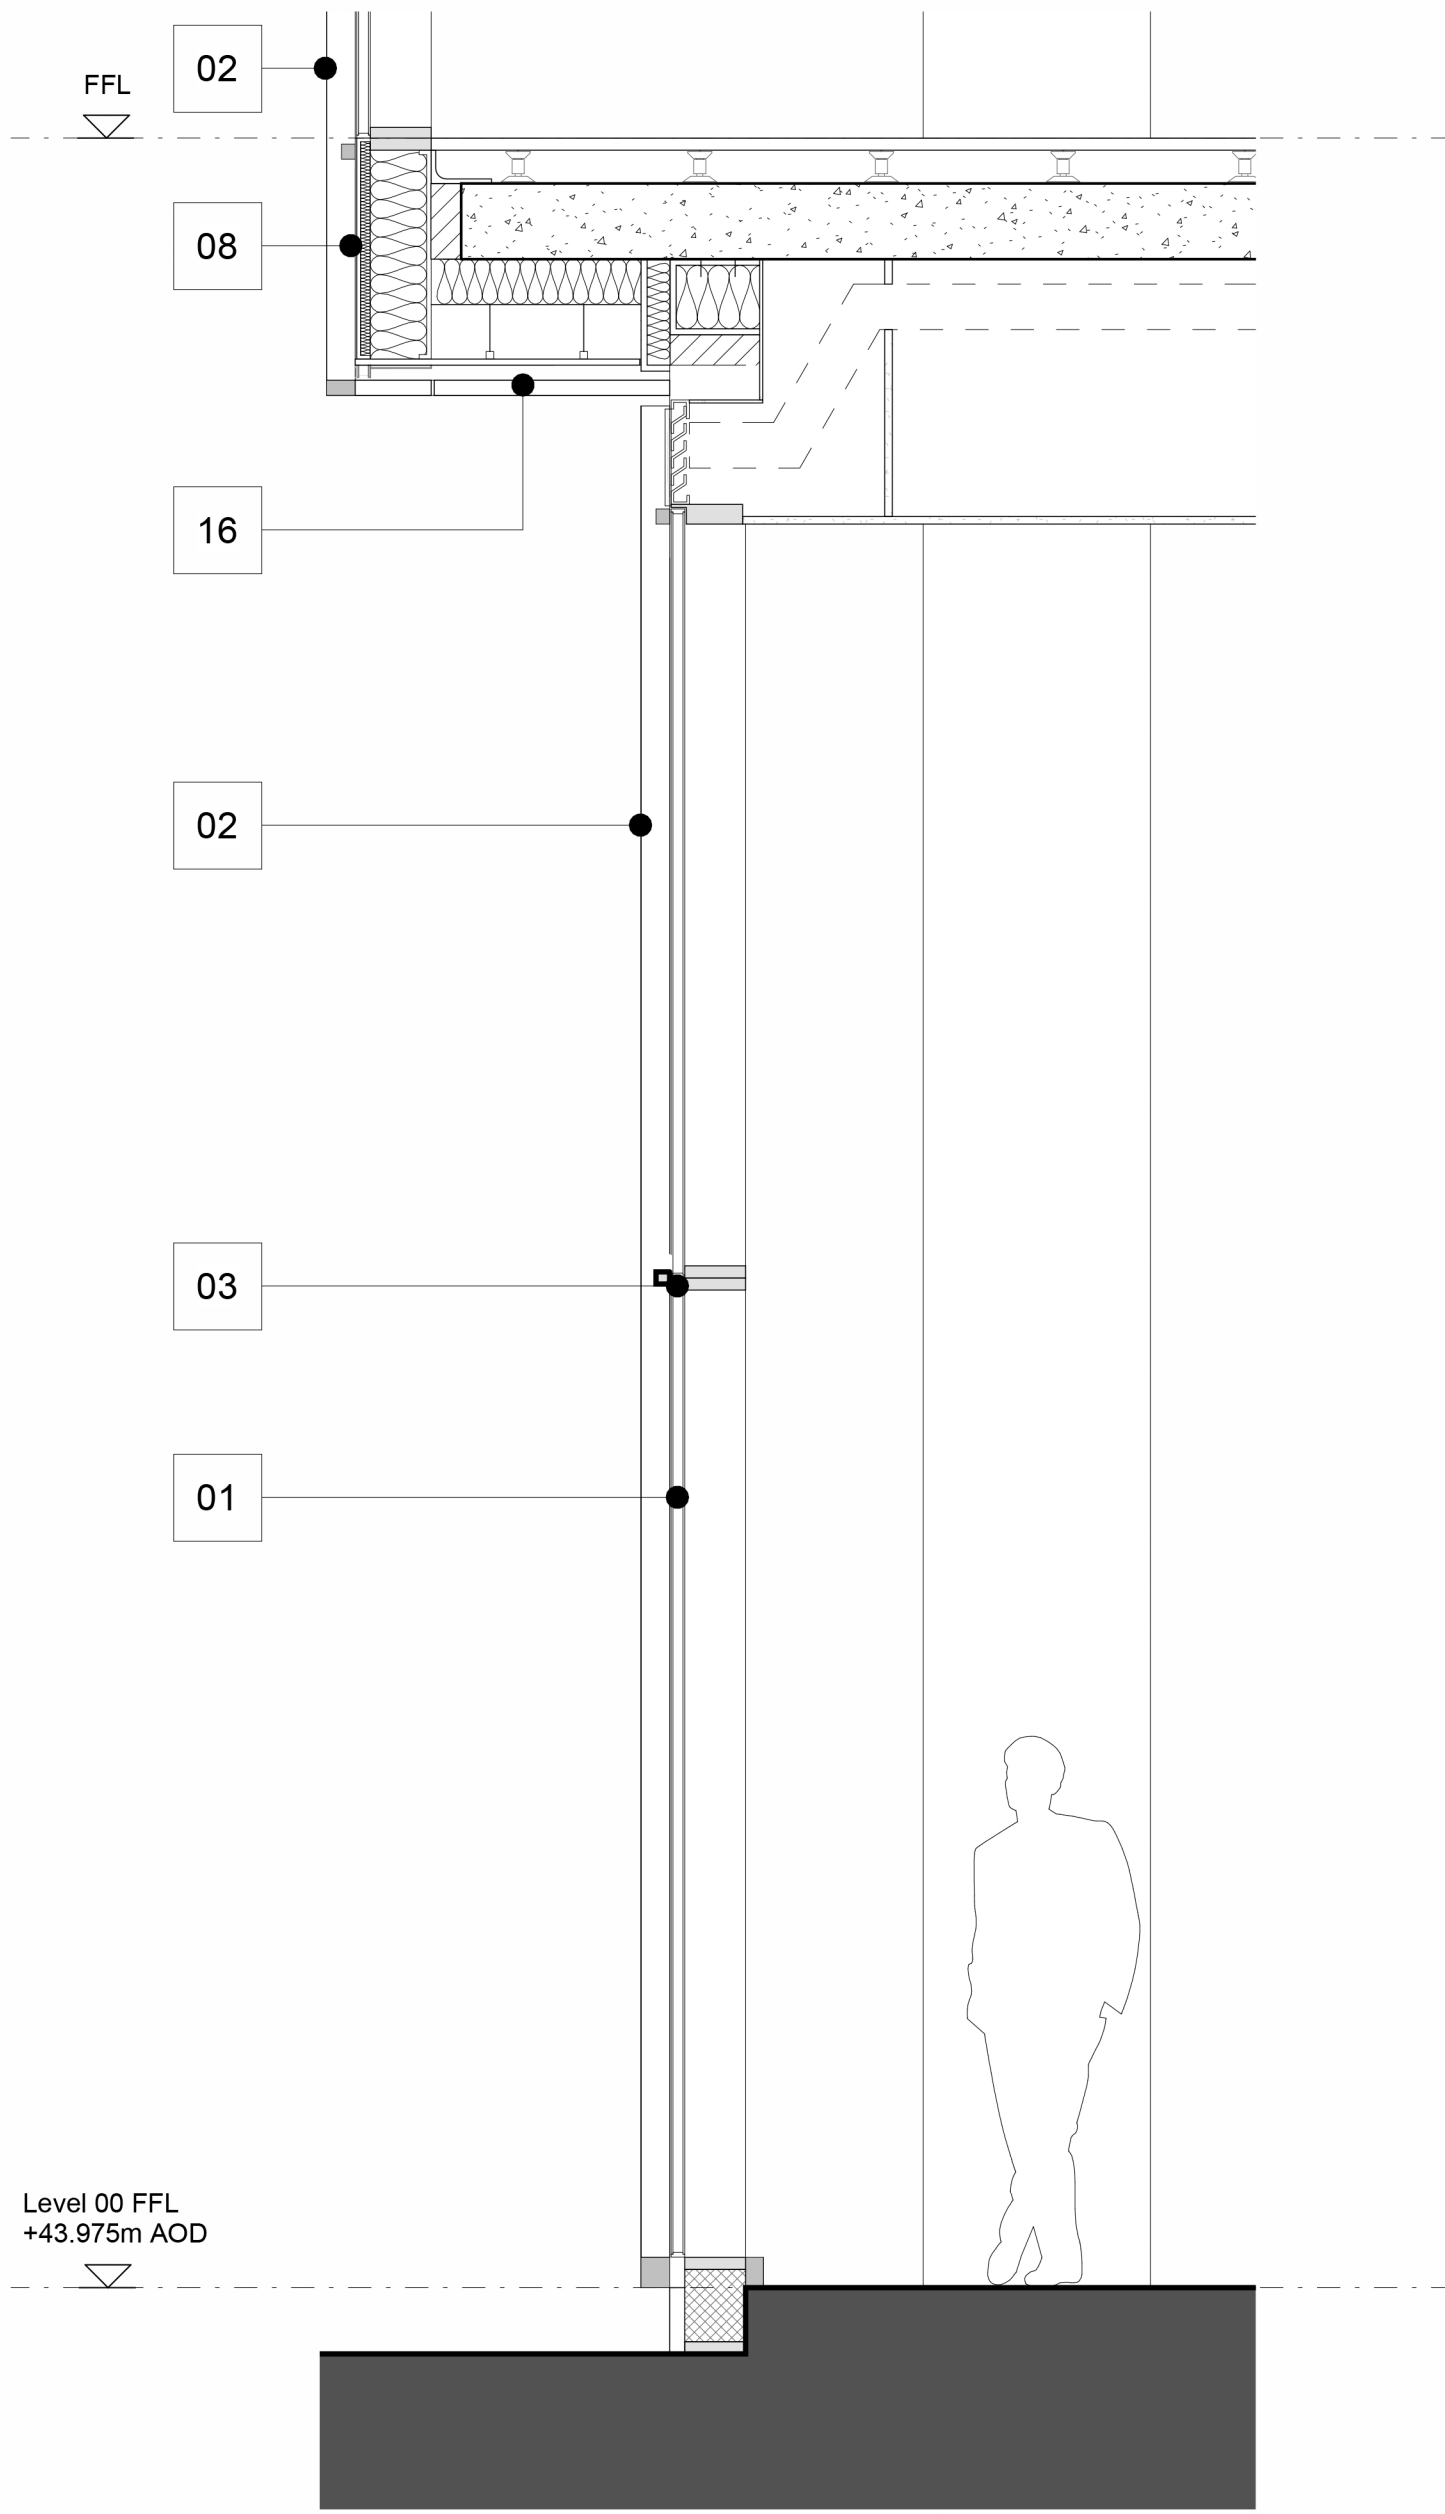

Detail Section AA
1:25

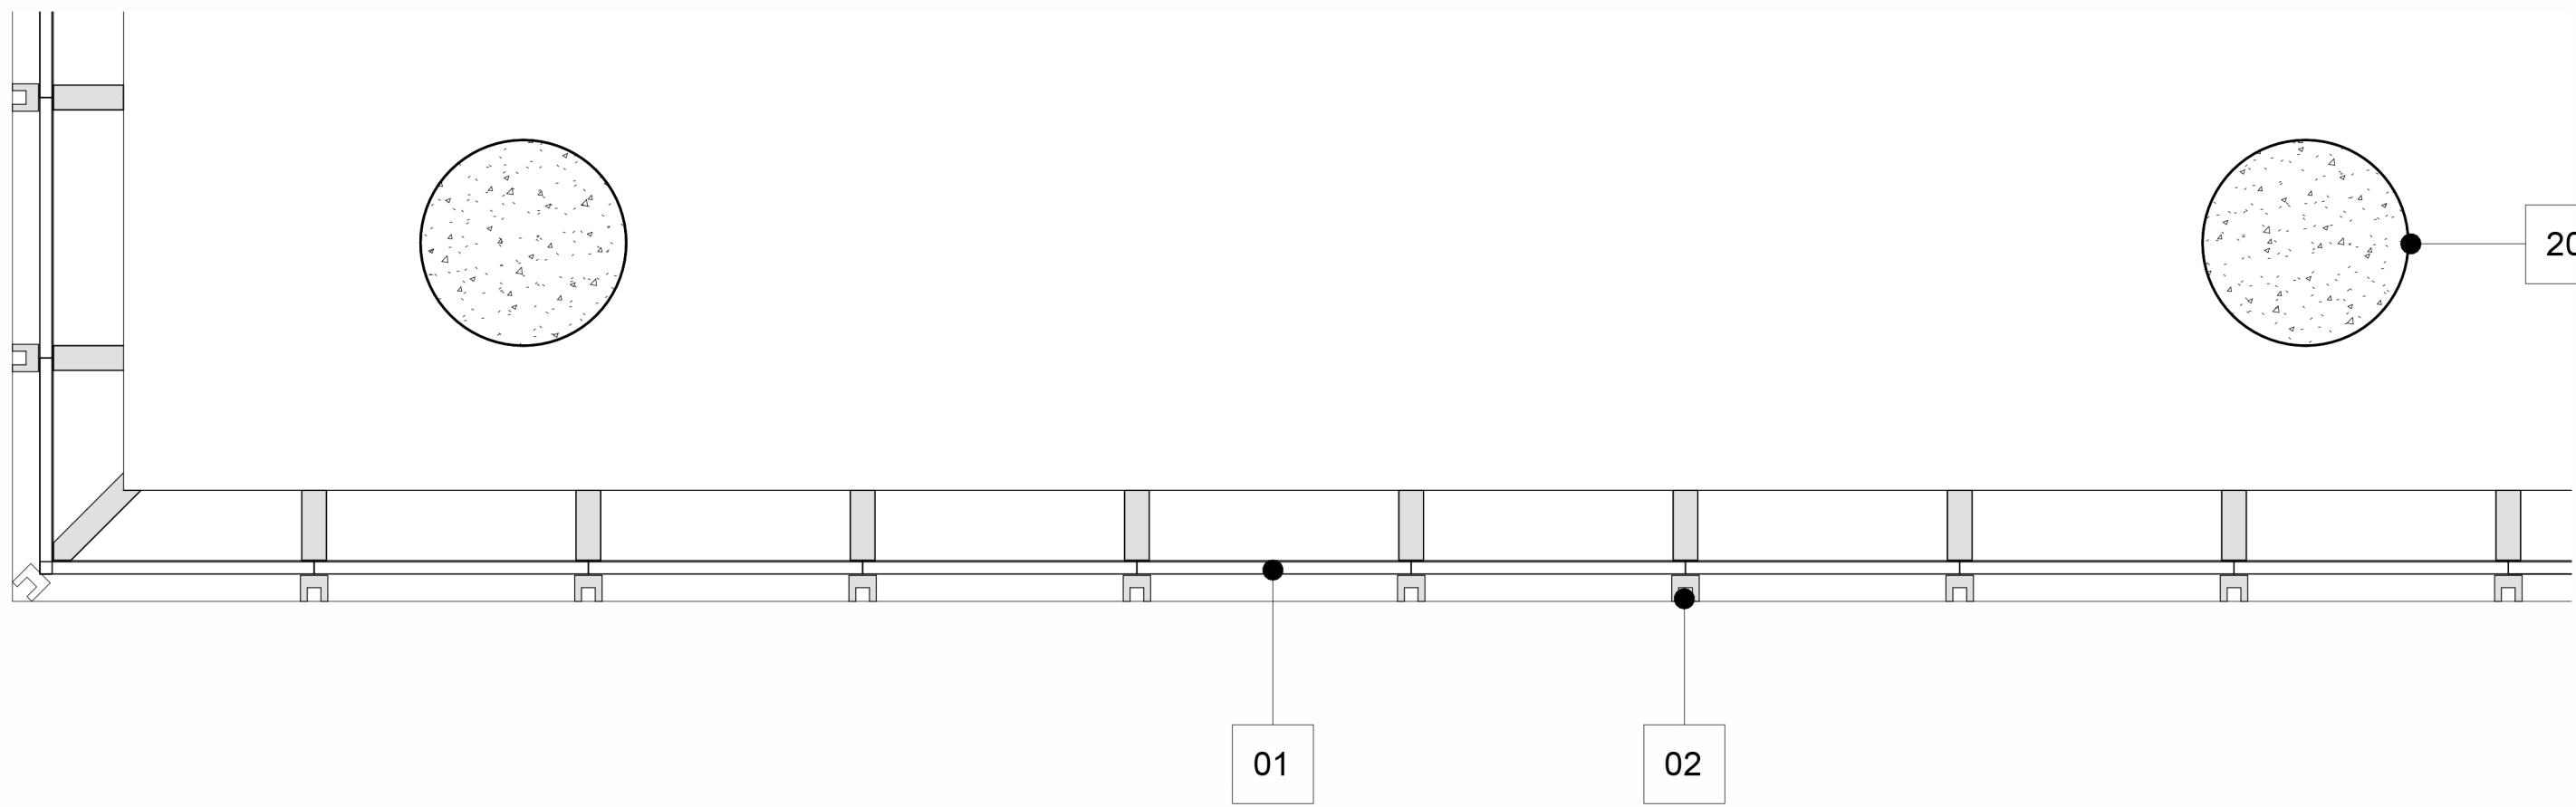

Detail Plan BB
1:25

MATERIAL KEY

- 01. CLEAR GLAZED FULL HEIGHT ANODISED ALUMINIUM CURTAIN WALLING SYSTEM - MID-BRONZE
- 02. EXTRUDED ANODISED ALUMINIUM DUAL BLADE PROFILE TO VERTICAL GLAZING MULLION - MID-BRONZE
- 03. EXTRUDED ANODISED ALUMINIUM SINGLE BLADE PROFILE TO HORIZONTAL GLAZING TRANSOM - MID-BRONZE
- 08. INSULATED ANODISED ALUMINIUM SPANDREL PANEL - MID-BRONZE
- 16. ANODISED ALUMINIUM SOFFIT - MID-BRONZE
- 20. COLUMN WITH ARCHITECTURAL CONCRETE FINISH

This drawing is copyright Do not scale off dimensions.	All dimensions to be checked on site by contractor.	Contractor to report any dimensional discrepancies, errors or omissions prior to commencing on site.	<table><tr><th>Rev</th><th>Date</th><th>Description</th></tr><tr><td>P01</td><td>2024-12-20</td><td>Planning Submission</td></tr><tr><td>P02</td><td>2026-06-05</td><td>Planning Submission Amendment</td></tr><tr><td>P03</td><td>2026-07-09</td><td>Planning Submission Amendment - Facade Update</td></tr><tr><td> </td><td> </td><td> </td></tr><tr><td> </td><td> </td><td> </td></tr><tr><td> </td><td> </td><td> </td></tr><tr><td> </td><td> </td><td> </td></tr><tr><td> </td><td> </td><td> </td></tr><tr><td> </td><td> </td><td> </td></tr></table>	Rev	Date	Description	P01	2024-12-20	Planning Submission	P02	2026-06-05	Planning Submission Amendment	P03	2026-07-09	Planning Submission Amendment - Facade Update																				<table><tr><td colspan="2">Project Title</td></tr><tr><td colspan="2">Stocktons Site</td></tr><tr><td colspan="2"> </td></tr><tr><td colspan="2"> </td></tr><tr><td Stocktons Site	