





Detail Elevation
1:25

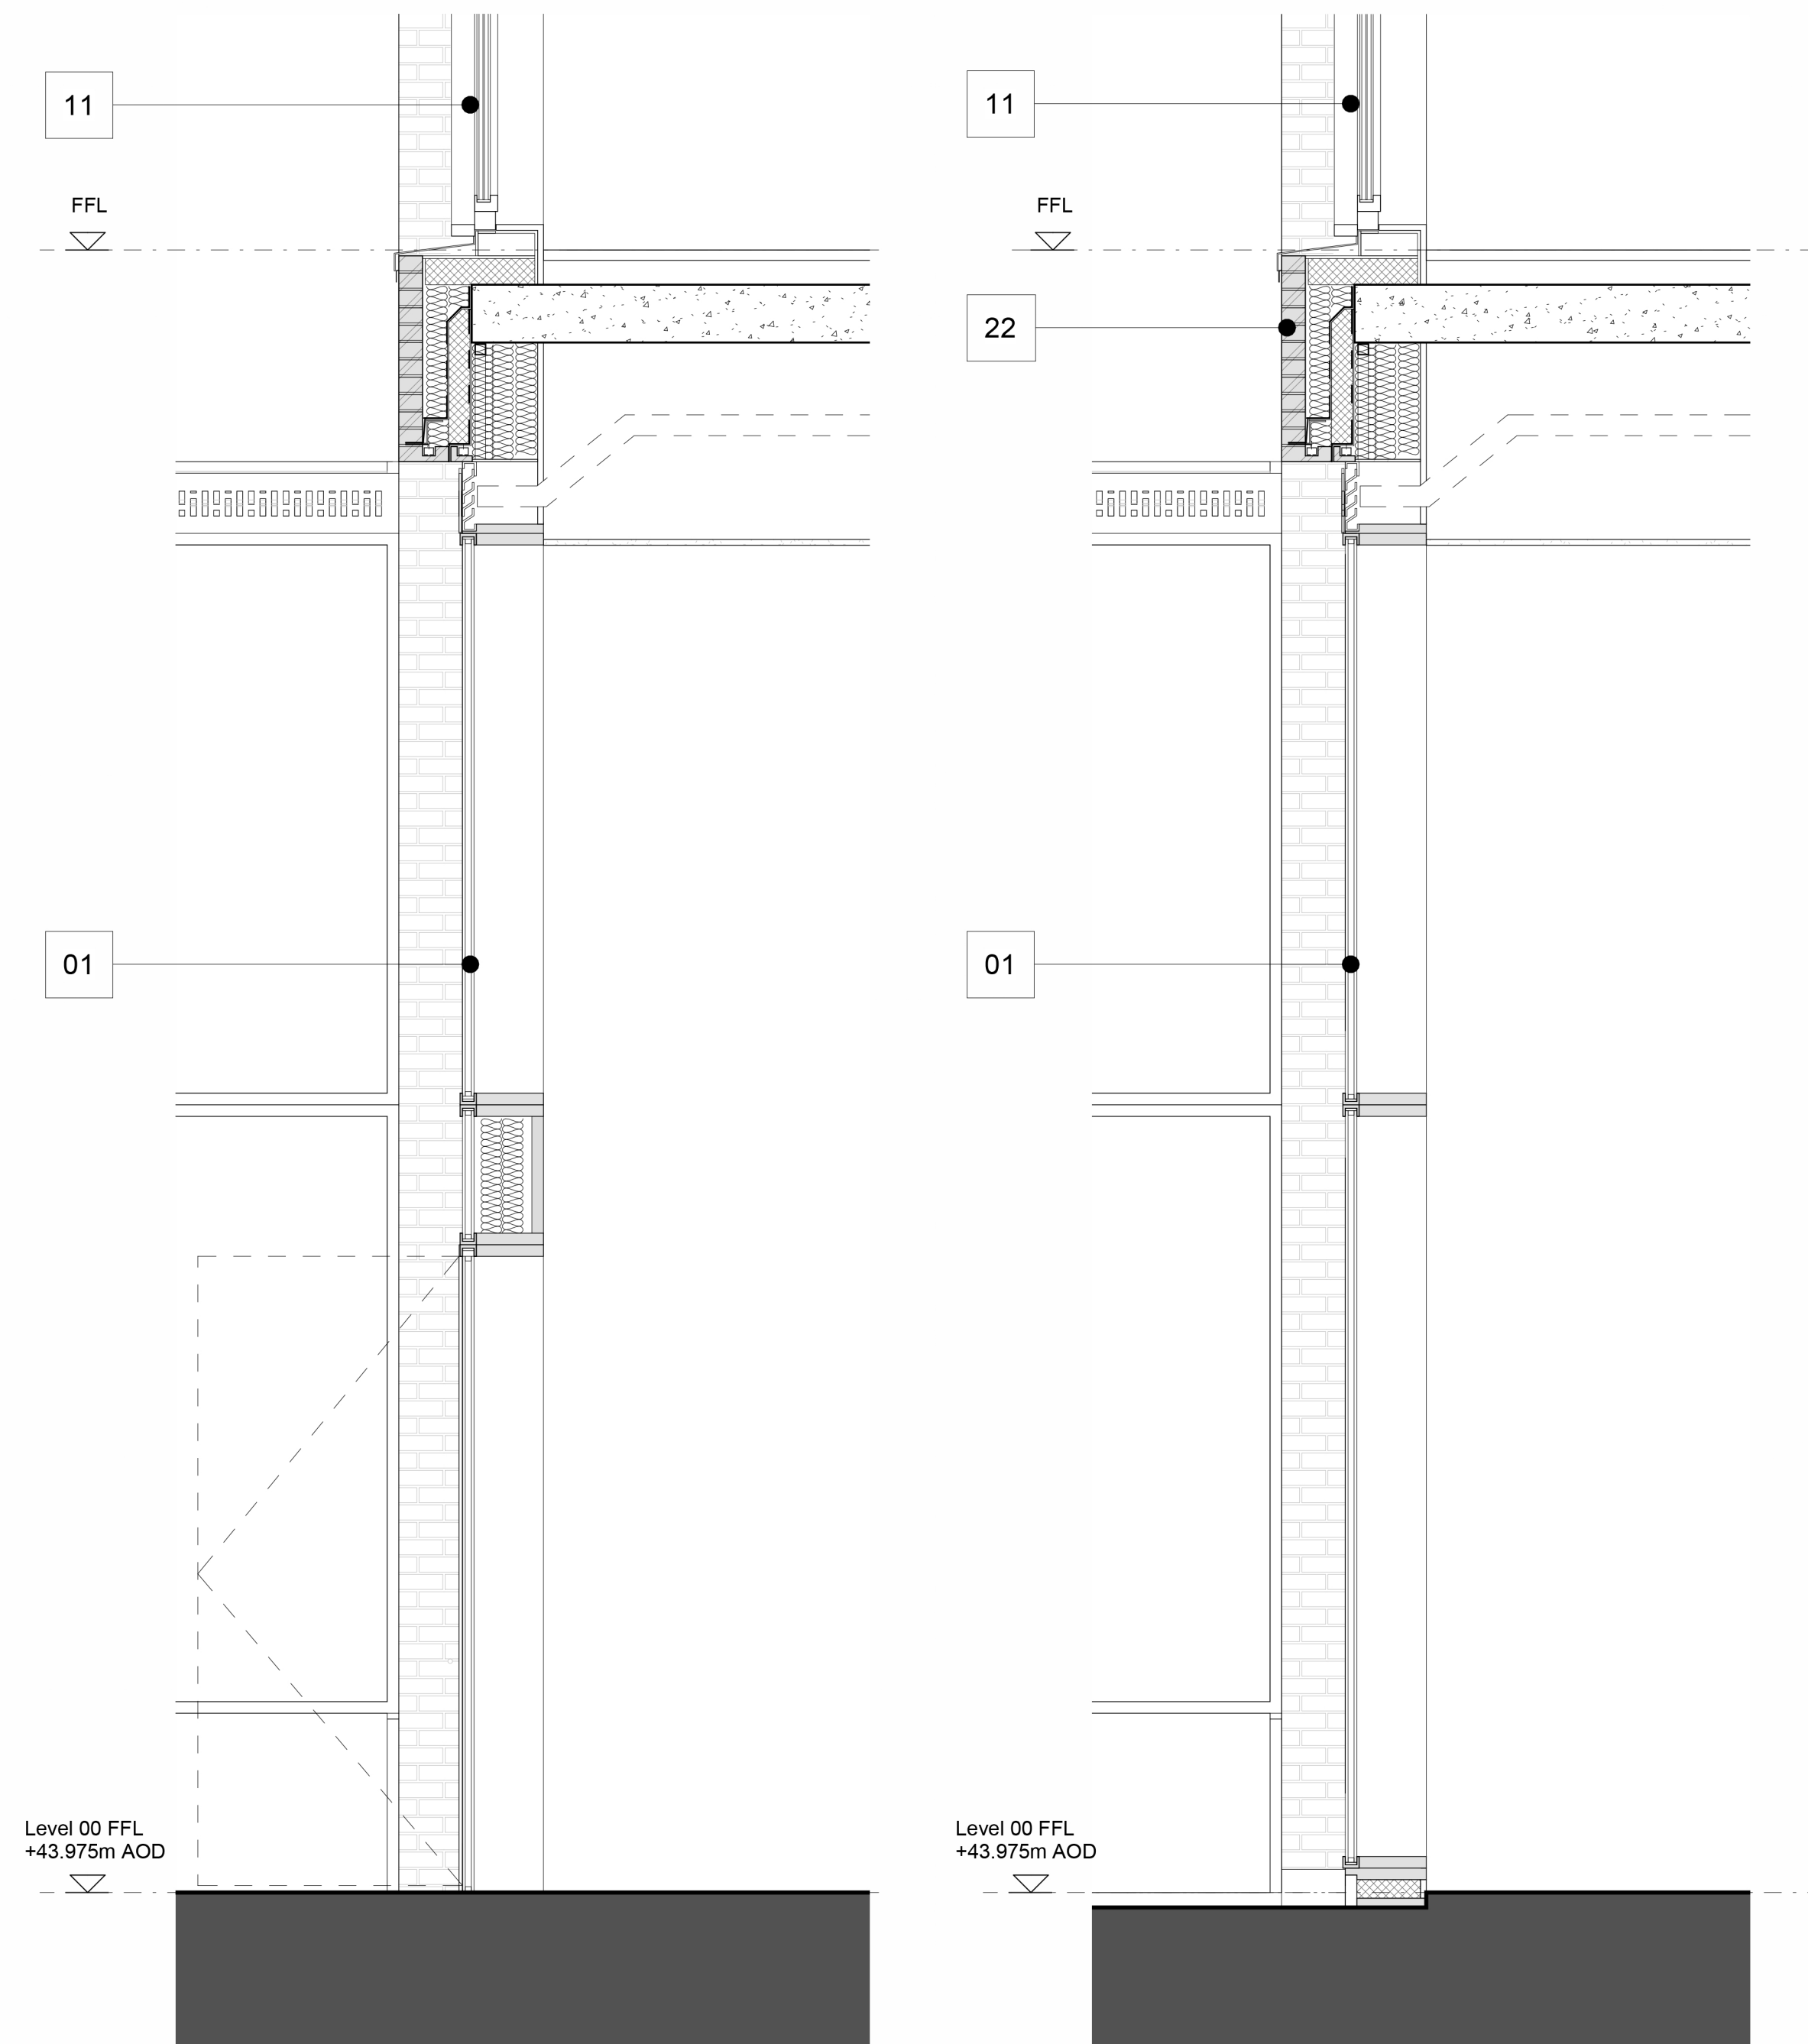

Detail Section AA
1:25

Detail Section BB
1:25

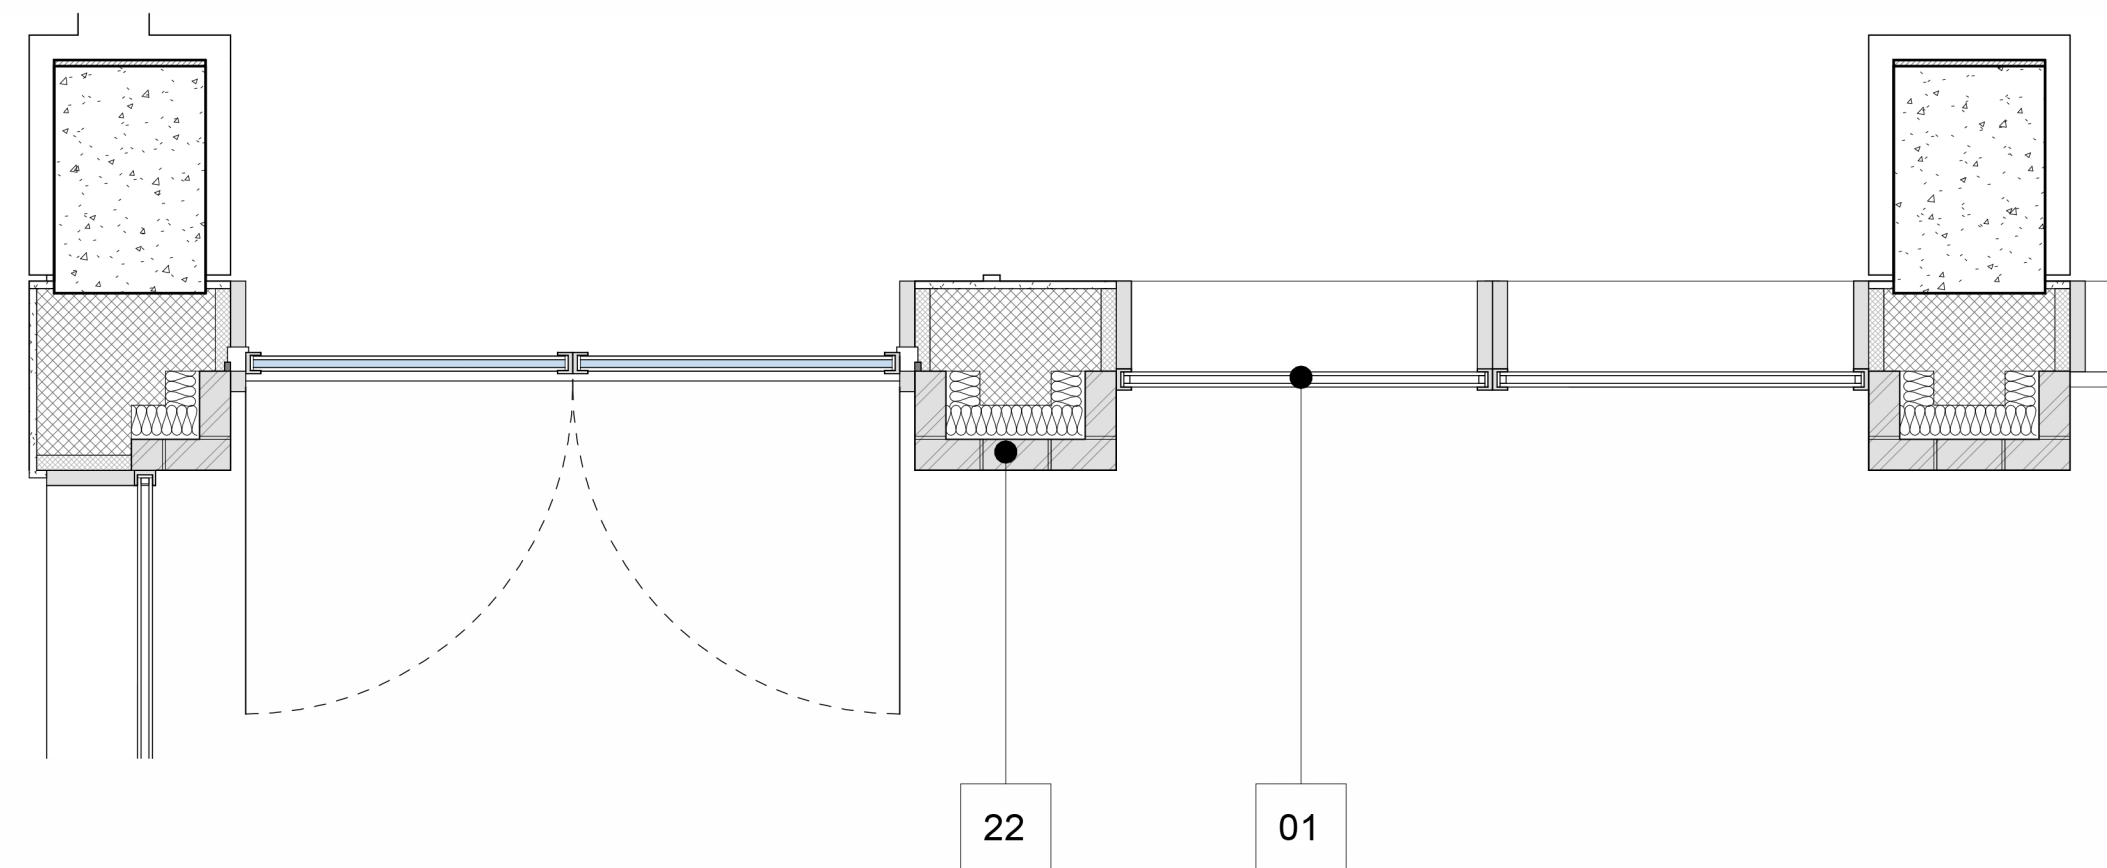

Detail Plan CC
1:25

MATERIAL KEY


- 01. CLEAR GLAZED FULL HEIGHT ANODISED ALUMINIUM CAPPED CURTAIN WALLING SYSTEM - MID-BRONZE
- 08. INSULATED ANODISED ALUMINIUM (SPANDREL) PANEL – MID-BRONZE
- 11. FIXED FULL HEIGHT GLAZED VISION UNIT
- 22. TRADITIONAL HANDLAID BRICK SUPERGRID - BUFF FINISH
- 27. PERFORATED ANODISED ALUMINIUM CLAD WIND BREAK CANOPY – MID-BRONZE FINISH
- 36. PERFORATED DECORATIVE ANODISED ALUMINIUM SCREEN - MID-BRONZE, CONCEALING CLEAR GLAZED OPENABLE RAPID VENT DOOR BEHIND

This drawing is copyright.
Do not scale off dimensions.

All dimensions to be checked
on site by contractor.

Contractor to report any
dimensional discrepancies,
errors or omissions prior to
commencing on site.

Rev	Date	Description
P01	2024-12-20	Planning Submission
P02	2026-06-05	Planning Submission Amendment
P03	2026-07-09	Planning Submission Amendment - Facade Update

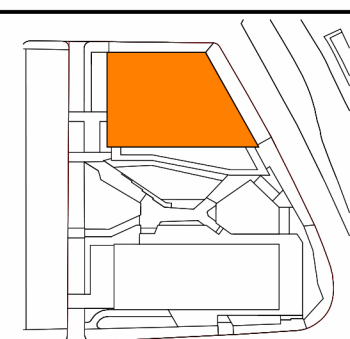

Project Title
Stocktons Site

Status
PLANNING

Drawing Title
**Building B
External Wall Details
Bin / Bike / Cafe Services Entrance**

Project No
10359

Scale
1 : 25@ A1

Revision
10359-SHP-Z2-A-B5D9-G251-DE-XX-007 | P03

simpsonhaugh

Manchester
+44 (0)161 835 2345

London
+44 (0)20 7549 4000

Birmingham
+44 (0)121 233 1874