




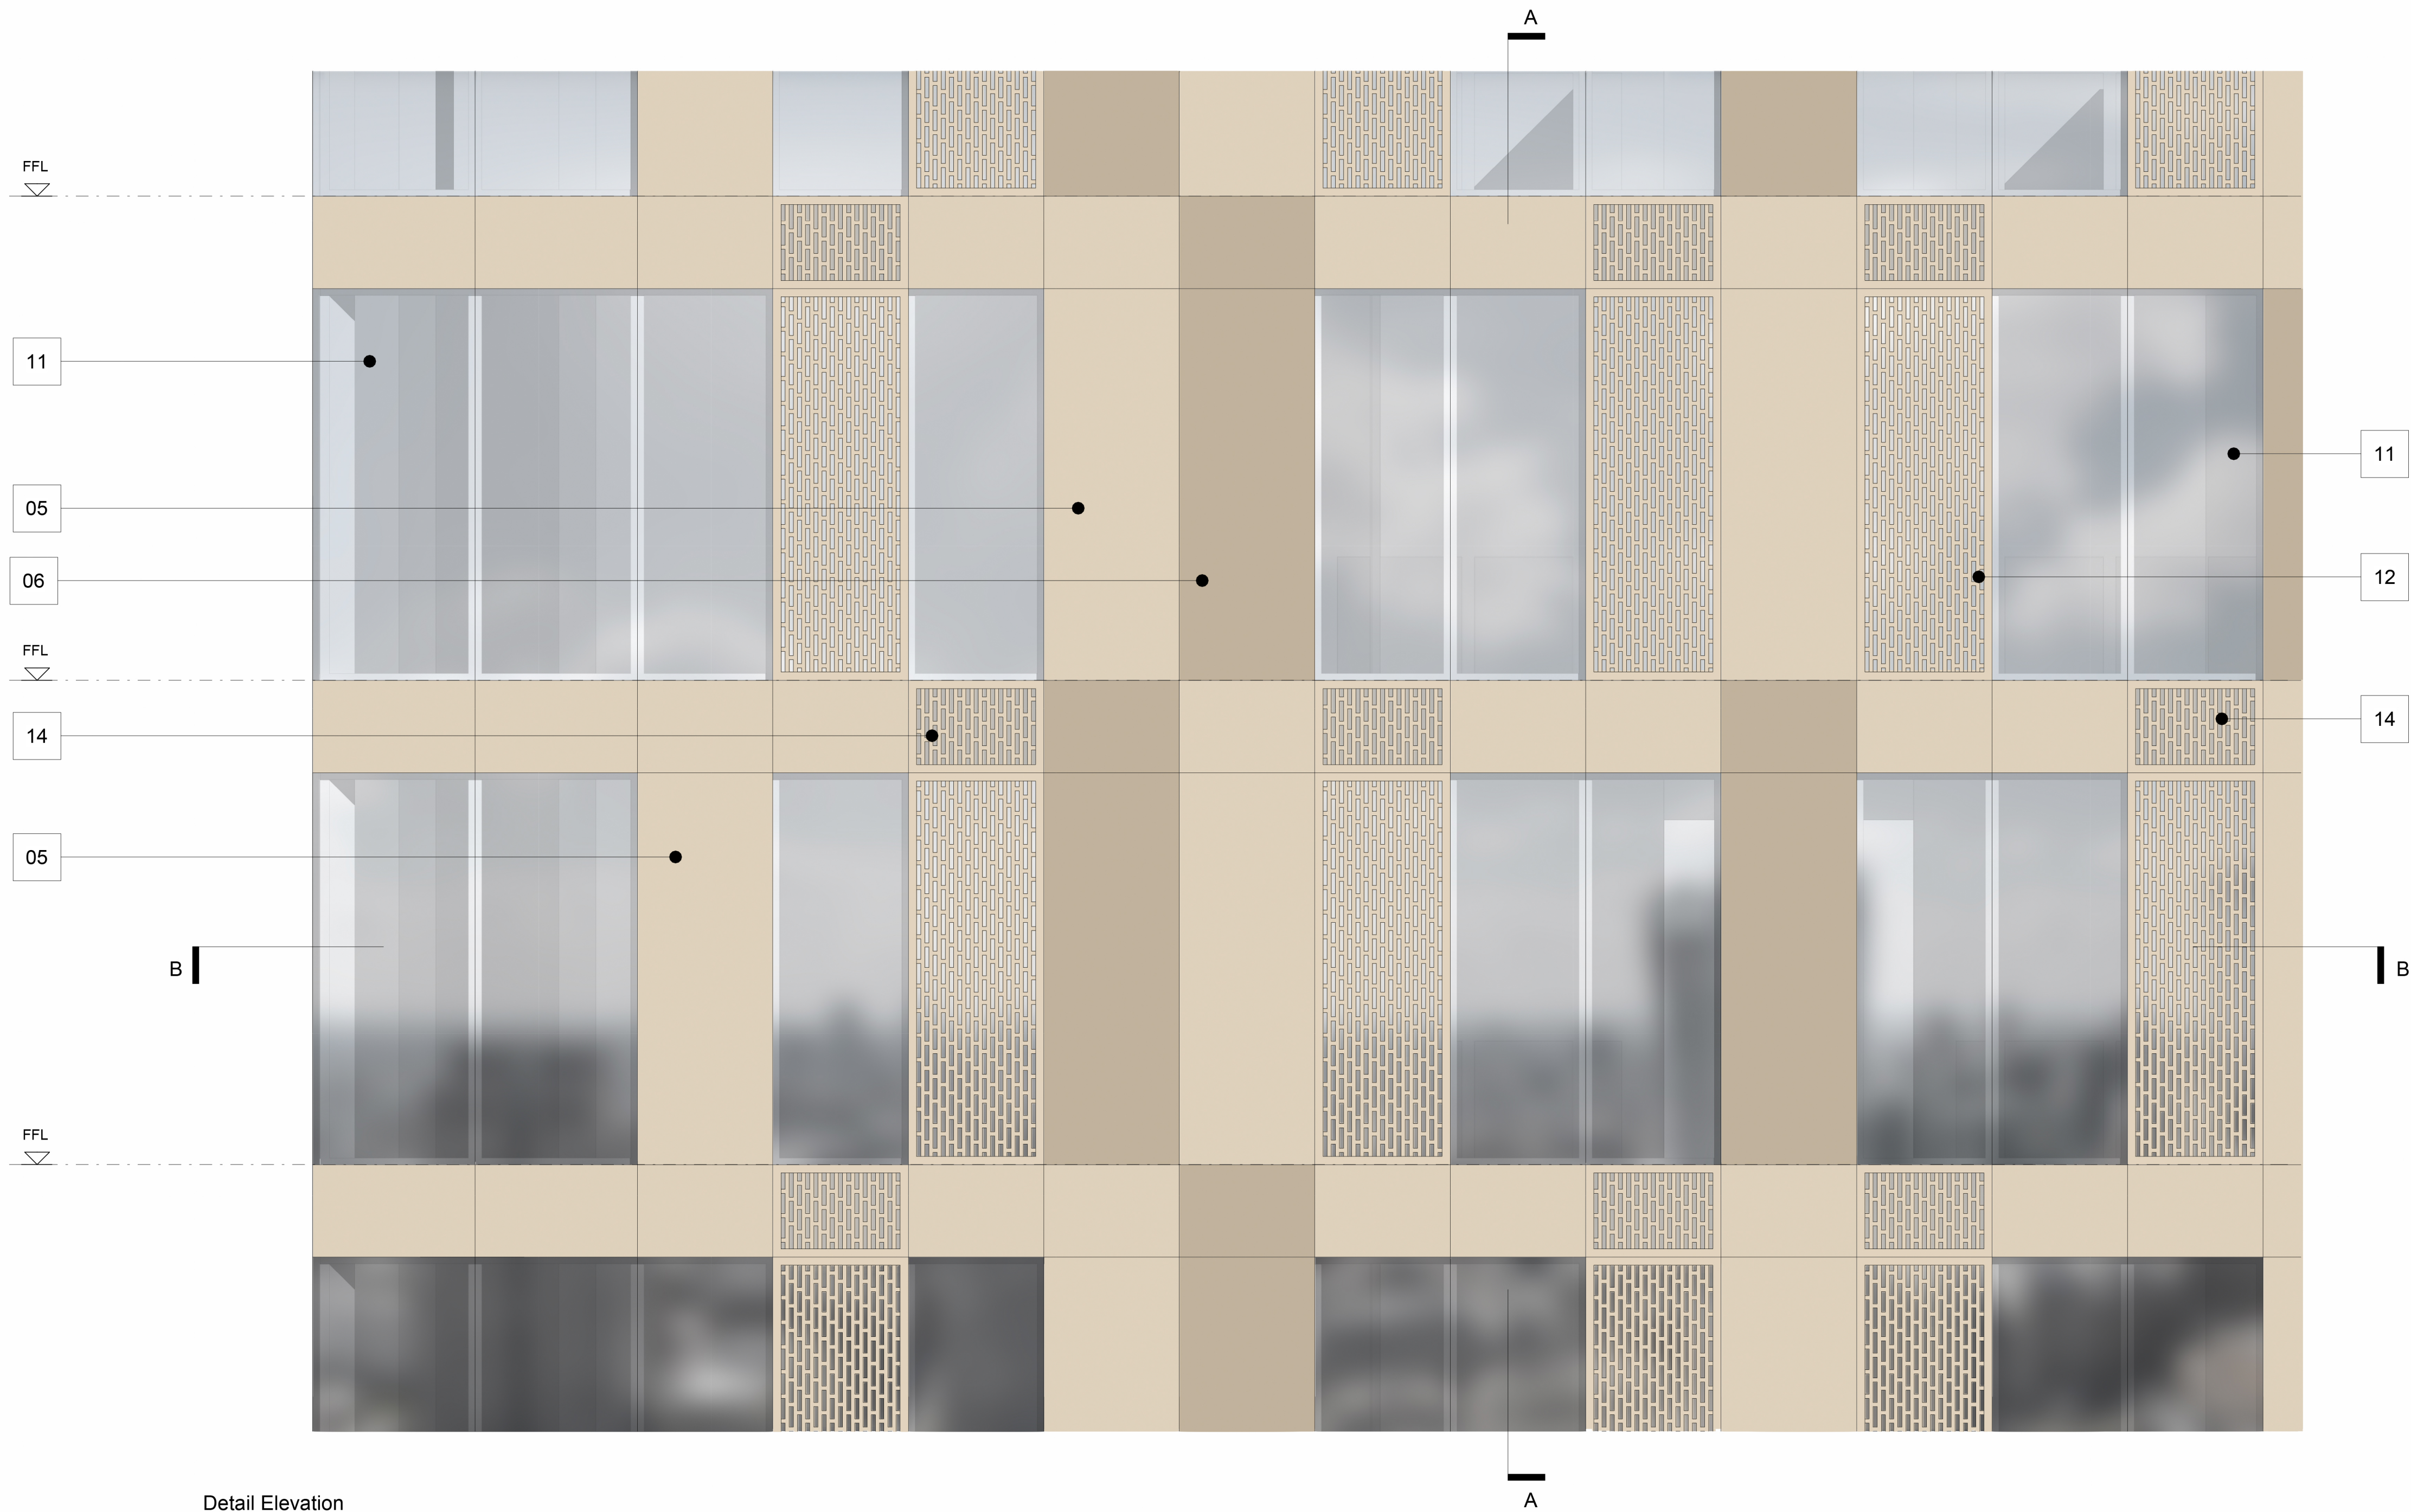

Detail Elevation
1:25

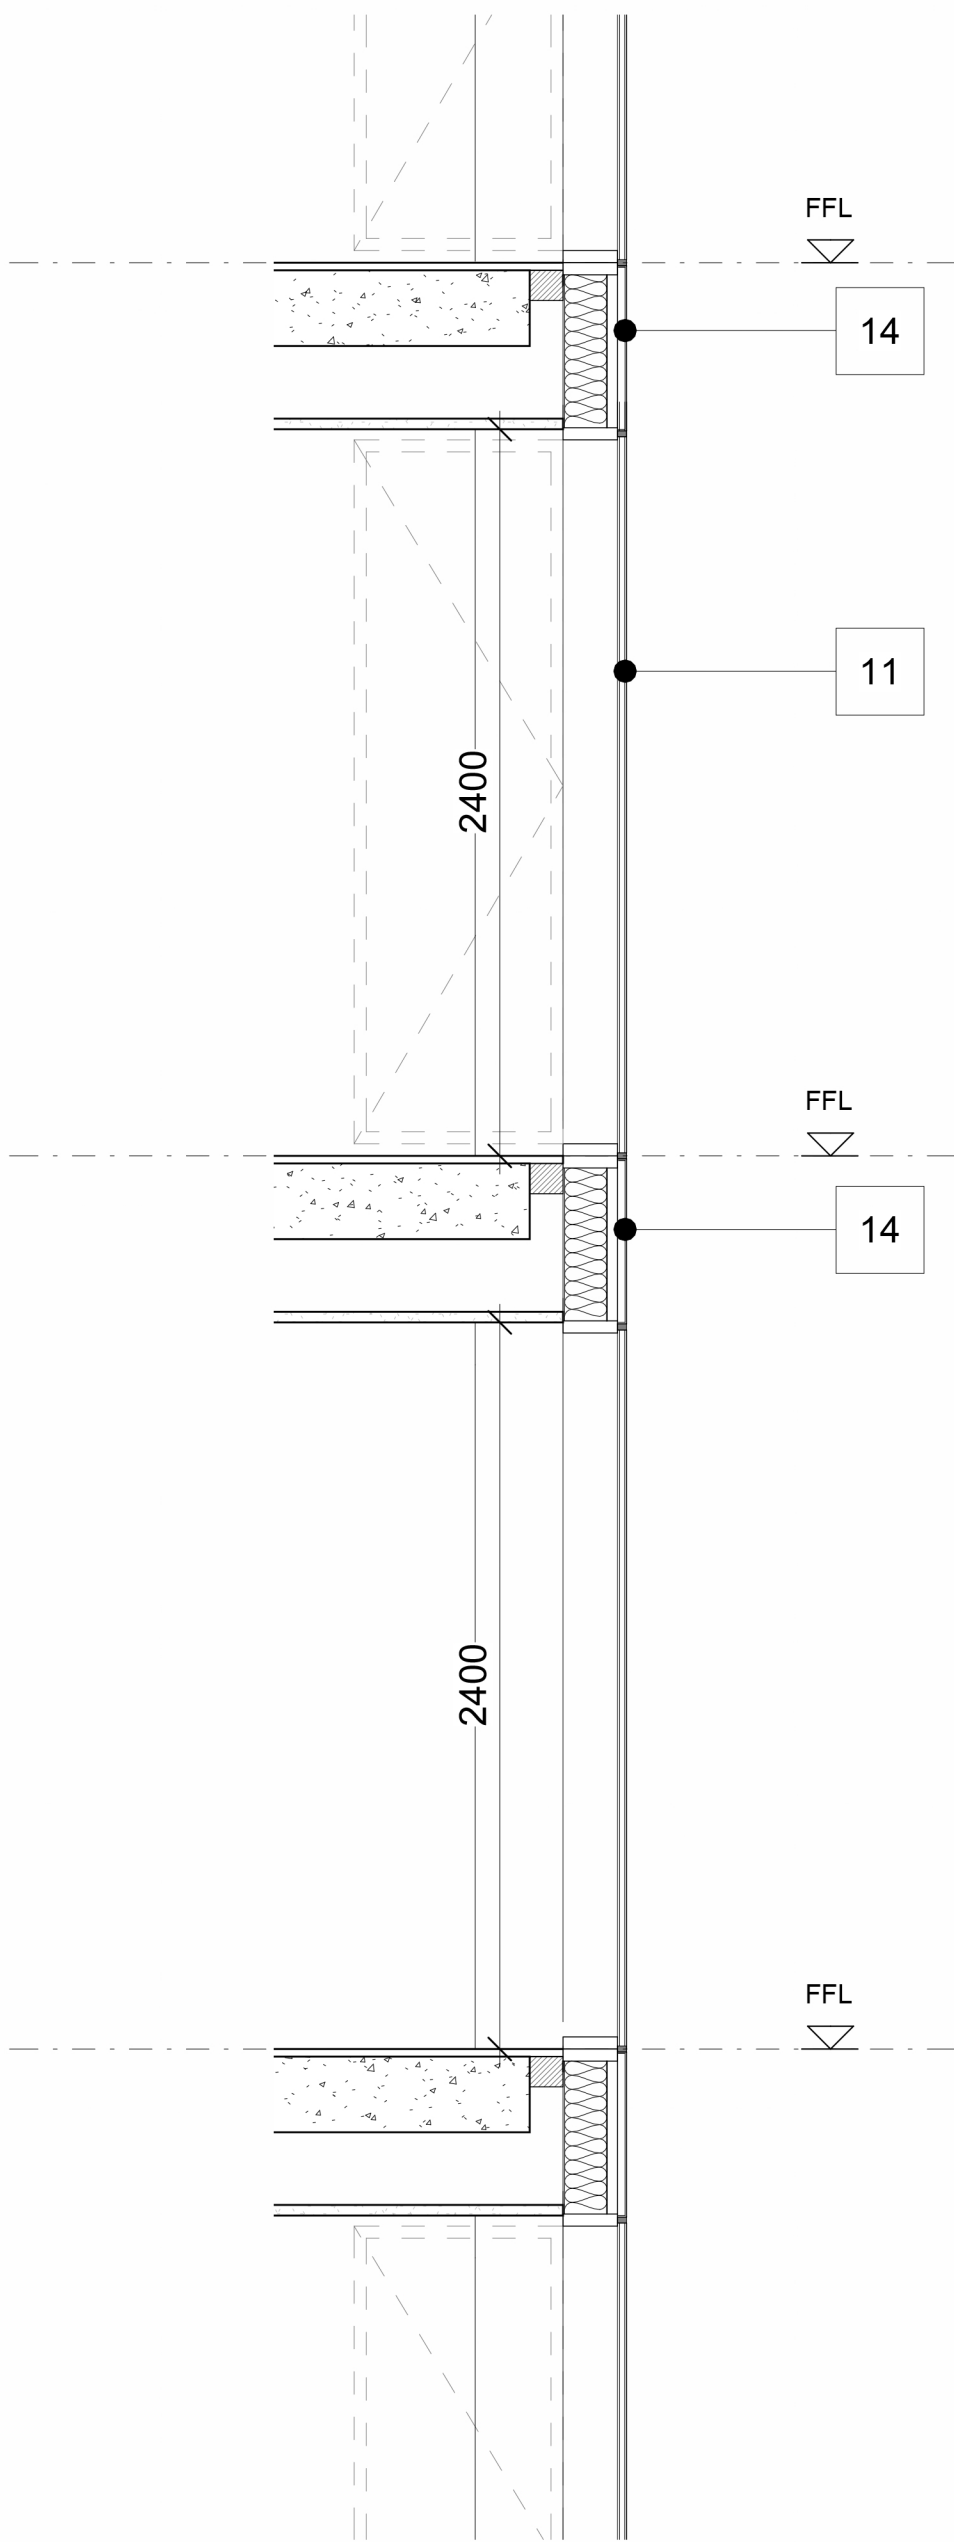

Detail Section AA
1:25

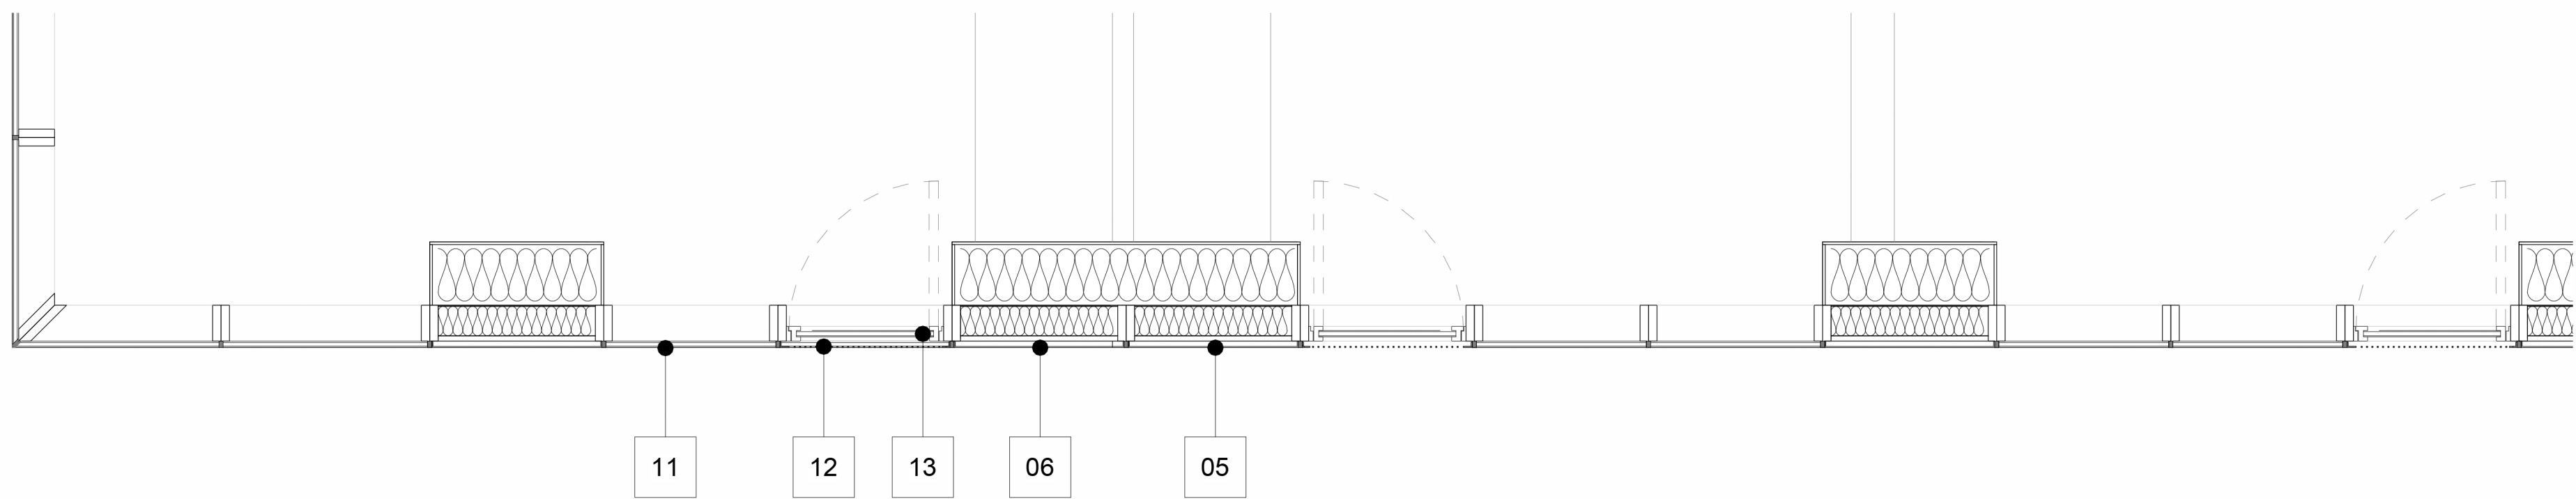

Detail Plan BB
1:25

MATERIAL KEY - BUILDING A

- 05. OPAQUE INSULATED ANODISED ALUMINIUM PANEL – LIGHT BRONZE
- 06. OPAQUE INSULATED ANODISED ALUMINIUM PANEL – MID-BRONZE
- 11. FIXED FULL HEIGHT GLAZED VISION UNIT
- 12. PERFORATED DECORATIVE ANODISED ALUMINIUM SCREEN - LIGHT BRONZE, CONCEALING CLEAR GLAZED OPENABLE RAPID VENT DOOR BEHIND
- 13. MID-BRONZE ANODISED ALUMINIUM FRAMED CLEAR GLAZED OPENABLE RAPID VENT DOOR
- 14. PERFORATED DECORATIVE ANODISED ALUMINIUM PANEL IN FRONT OF LOUVRED PANELS OR OPAQUE METAL BLANKING PANEL – LIGHT BRONZE FINISH