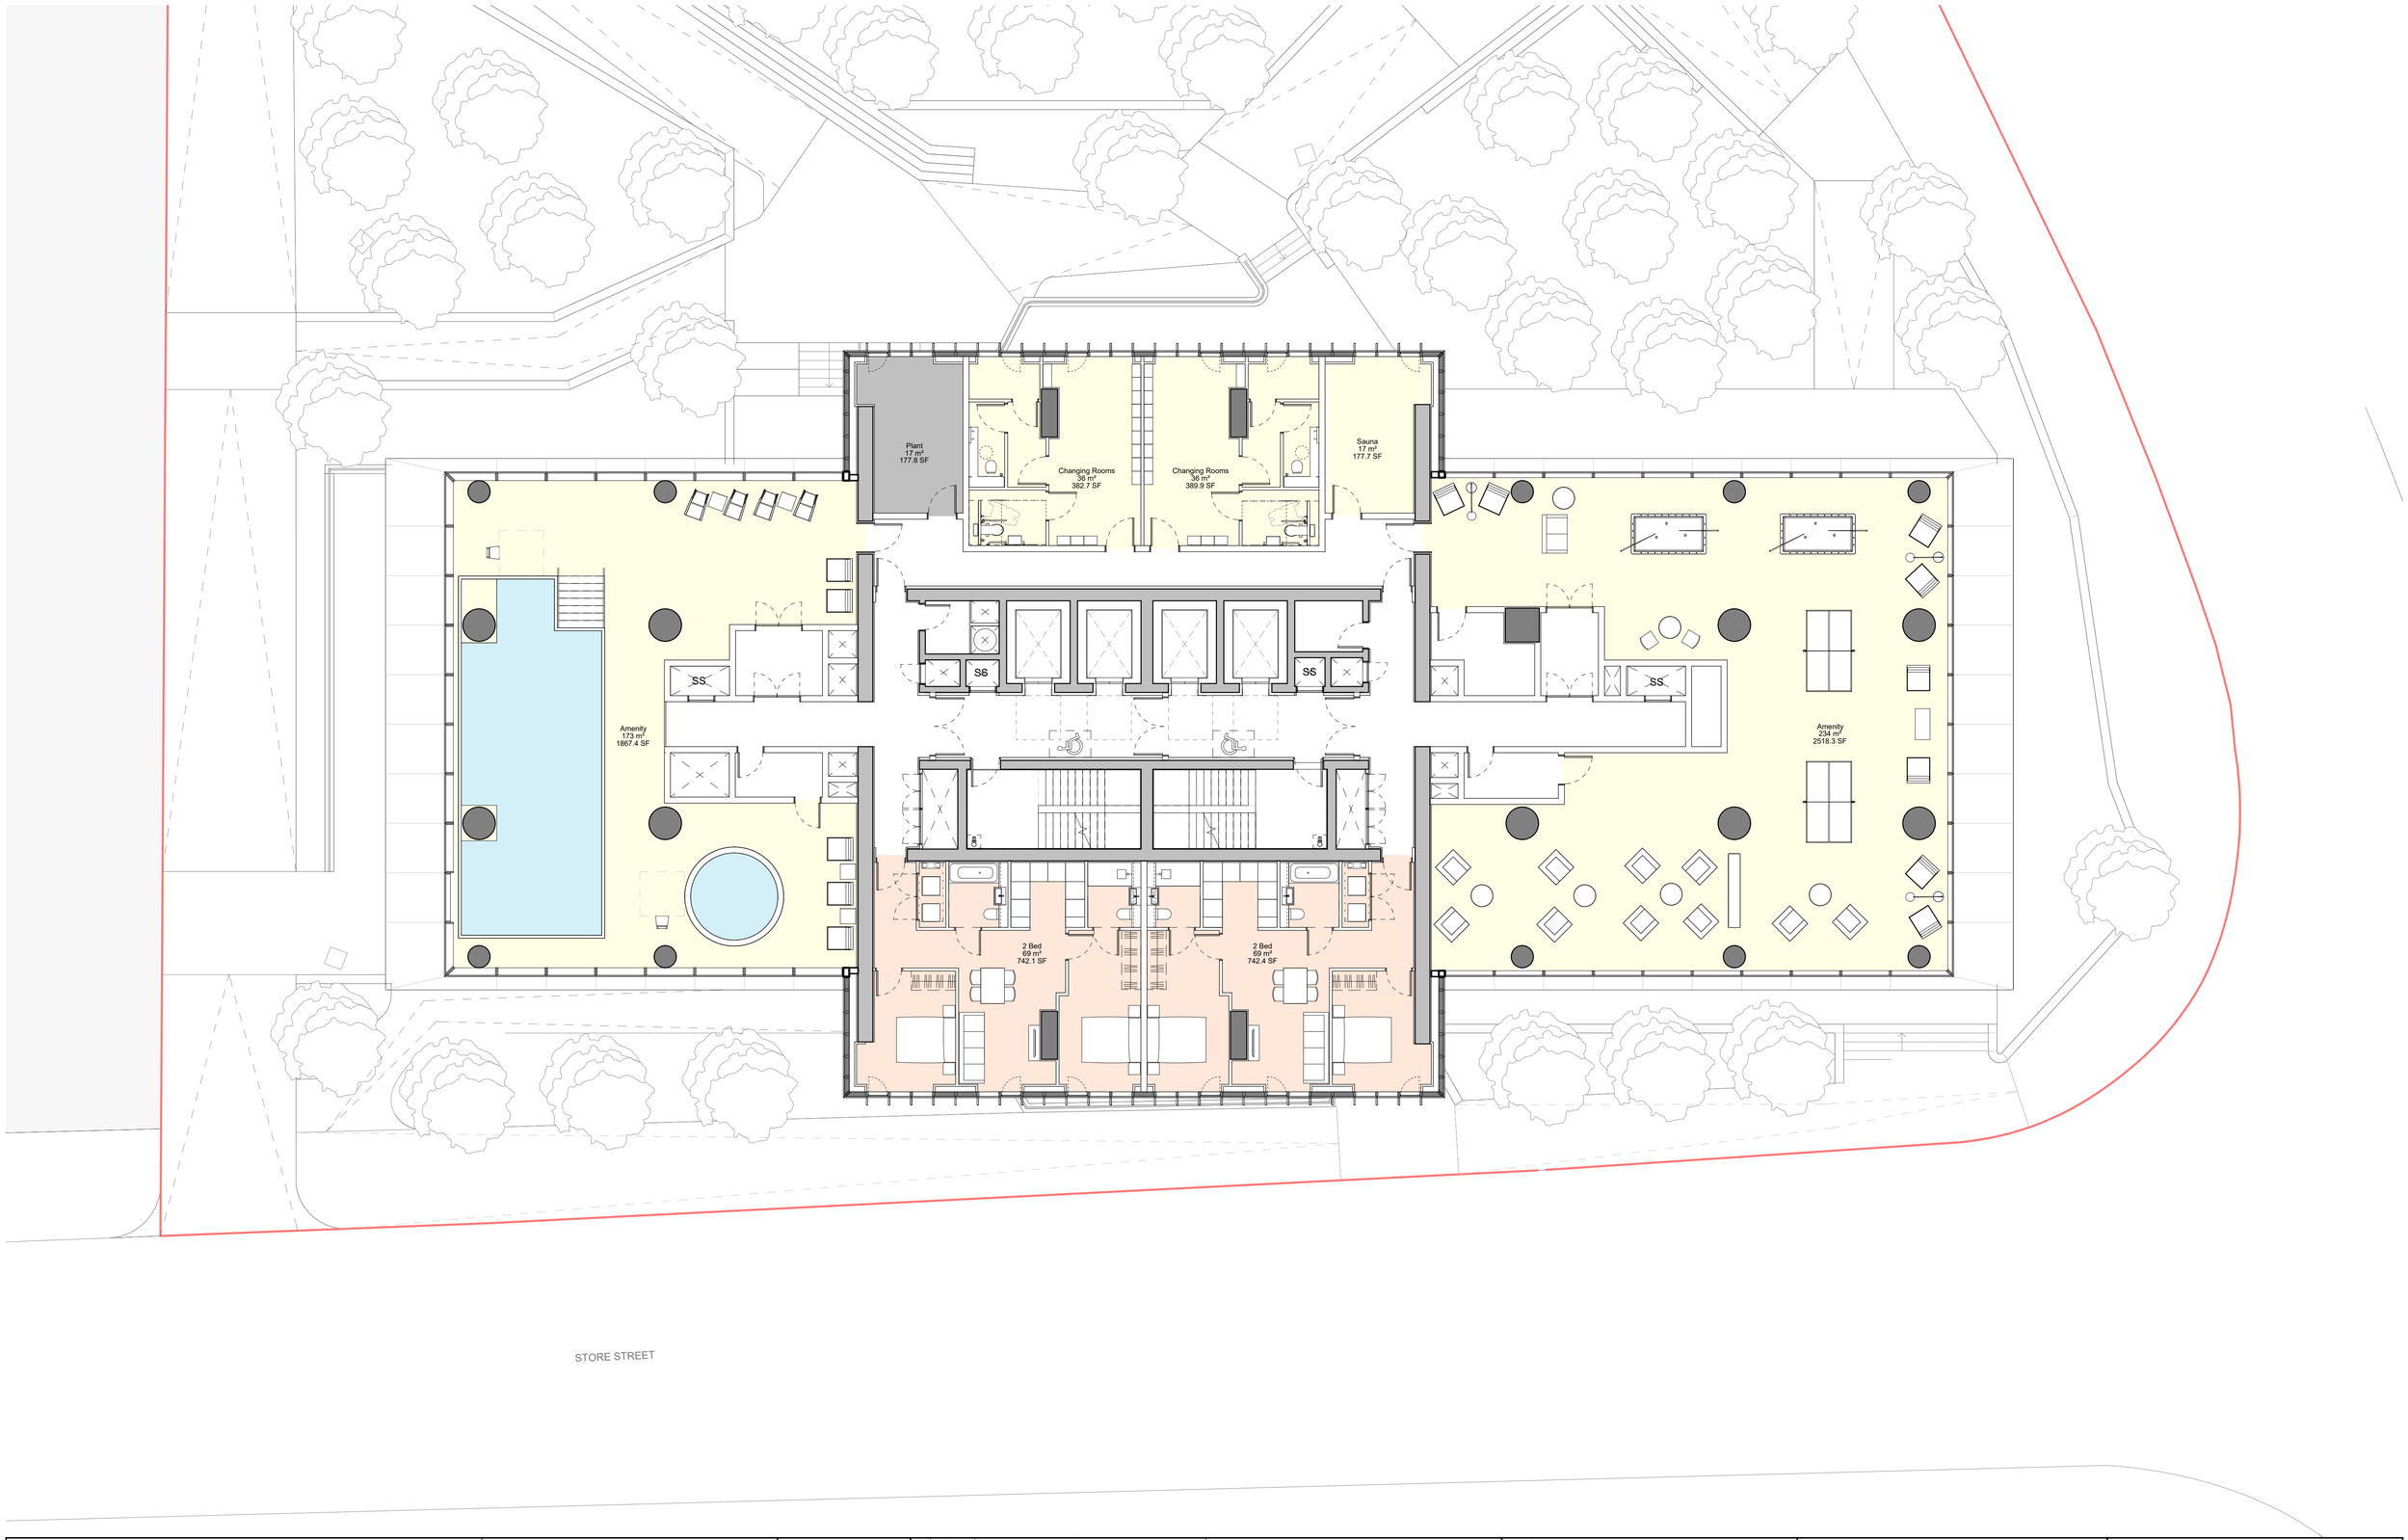

This drawing is copyright
Do not scale off dimensions.

All dimensions to be checked on site by contractor.

Contractor to report any dimensional discrepancies, errors or omissions prior to commencing on site.

SCALE 1:100

0 2m 4m 6m 10m

- Studio
- One Bed Apartment
- Two Bed Apartment
- Three Bed Apartment
- Amenity
- Plant
- Office
- Cafe
- Fire Escape
- Residential Entrance
- Office Entrance
- Cafe Entrance
- BOH Entrance
- Cycle Entrance

NORTH

Rev	Date	Description
P01	2024-12-20	Planning Submission
P02	2026-06-05	Planning Submission Amendment

Project Title
Stocktons Site

Status
PLANNING

Drawing Title
Building A
General Arrangement - Proposed
Level 33 Floor Plan

Project No
10359

Scale
1 : 100@ A1

PROJ.- ORIG - ZONE - ROLE - CLAS - TYPE - LOC -SEQ
10359-SHP-Z1-A-B5D9-G200-PL-33-001

Revision
P02

simpsonhaugh
Manchester +44 (0)161 835 2345
London +44 (0)20 7549 4000
Birmingham +44 (0)121 233 1874

© SimpsonHaugh Architects Ltd 2020