





Detail Elevation
1:25

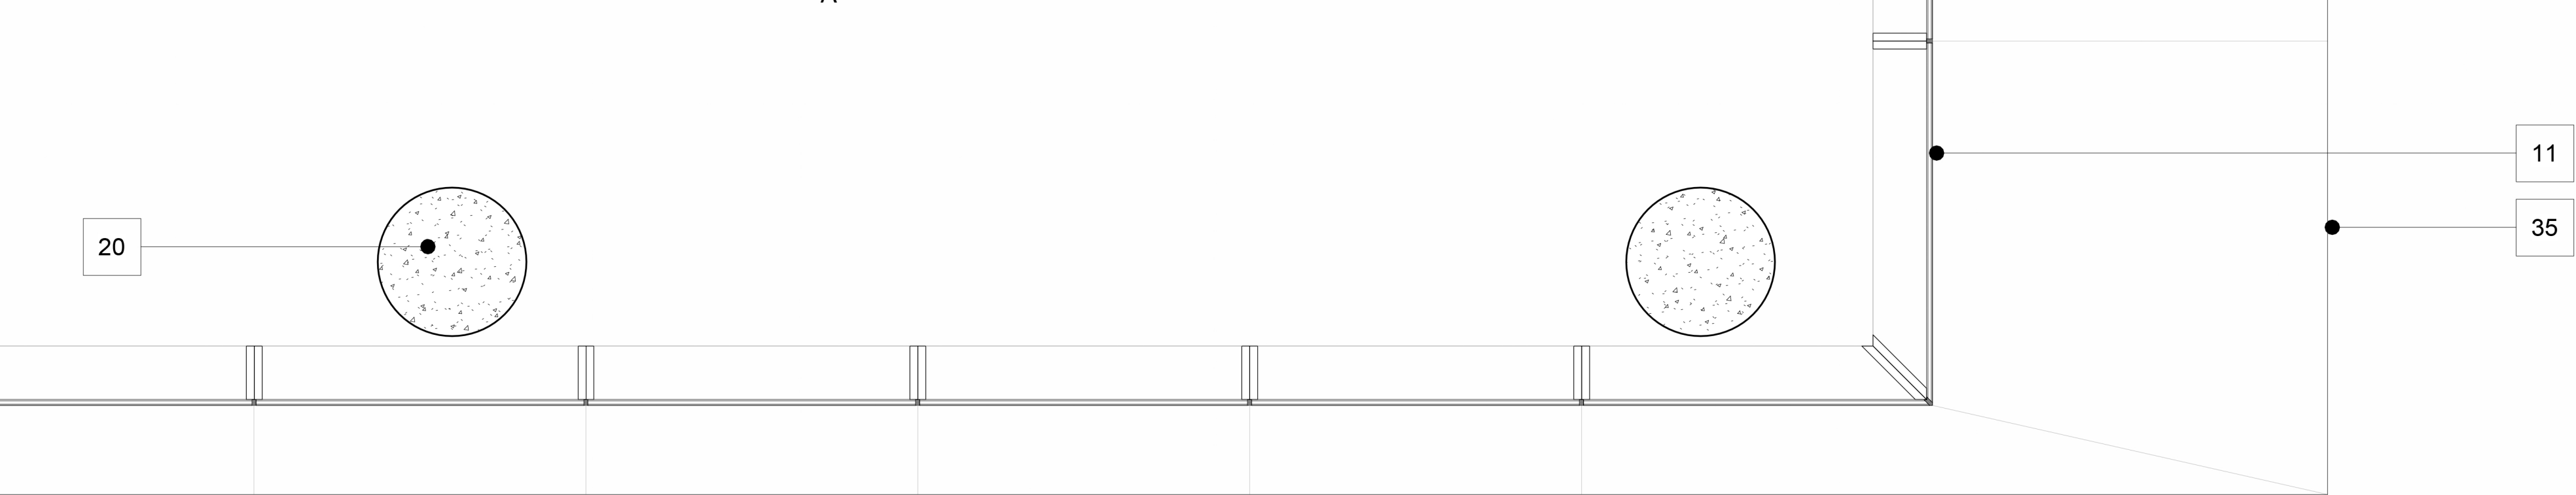

Detail Plan BB
1:25

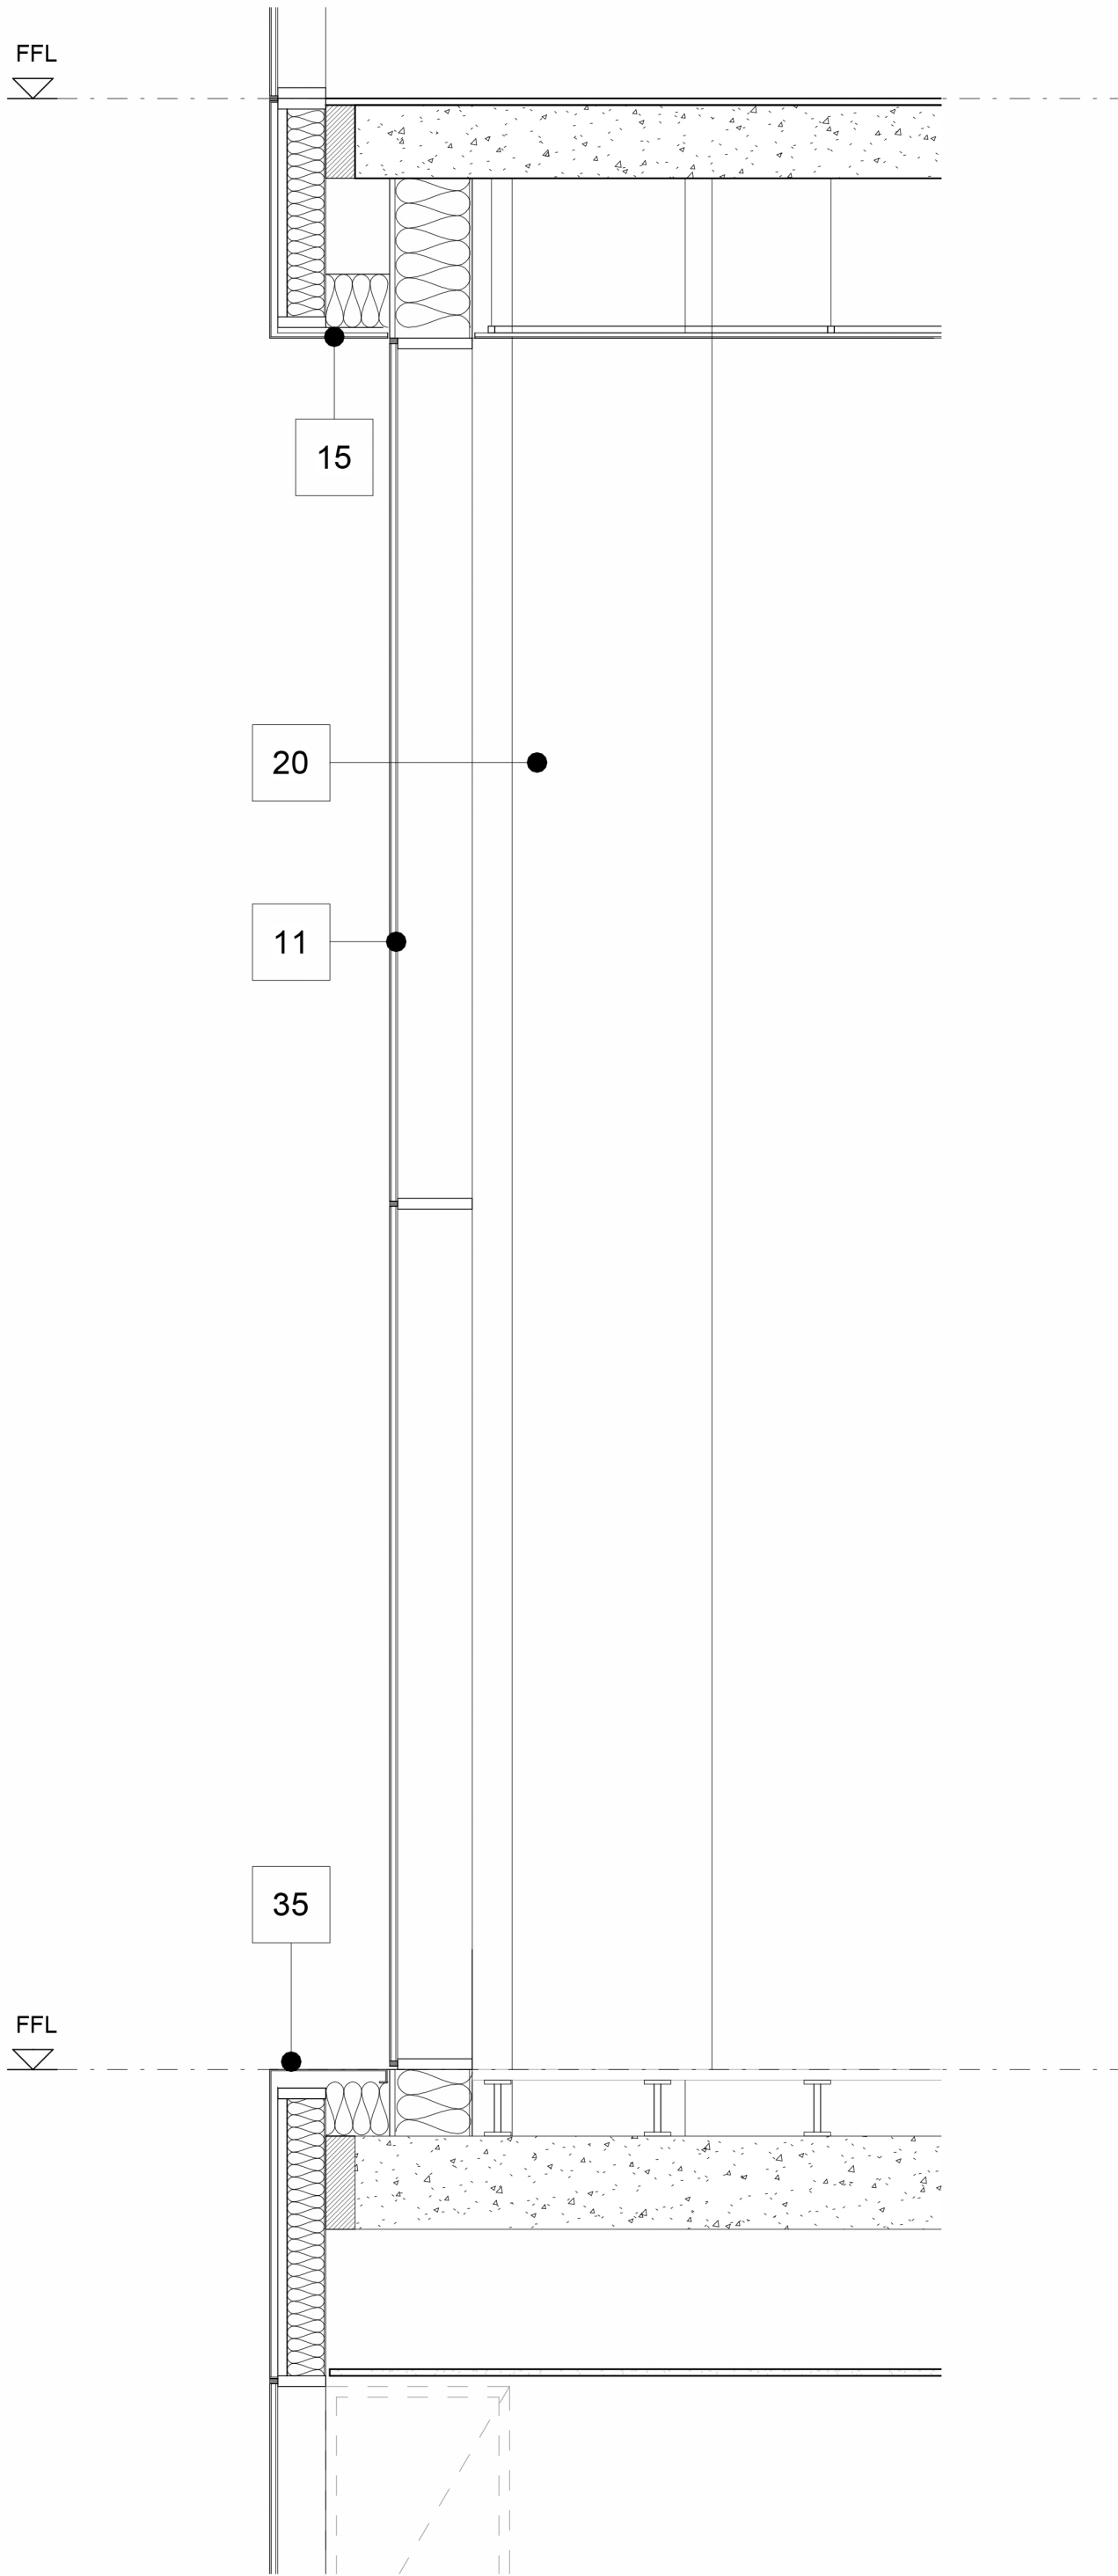

Detail Section AA
1:25

MATERIAL KEY - BUILDING A

- 05. OPAQUE INSULATED ANODISED ALUMINIUM PANEL – LIGHT BRONZE
- 06. OPAQUE INSULATED ANODISED ALUMINIUM PANEL – MID-BRONZE
- 11. FIXED FULL HEIGHT GLAZED VISION UNIT
- 12. PERFORATED DECORATIVE ANODISED ALUMINIUM SCREEN - LIGHT BRONZE, CONCEALING CLEAR GLAZED OPENABLE RAPID VENT DOOR BEHIND
- 15. ANODISED ALUMINIUM SOFFIT – MID-BRONZE
- 20. COLUMN WITH ARCHITECTURAL CONCRETE FINISH
- 35. ANODISED ALUMINIUM OPEN JOINTED FLAT ROOF - MID-BRONZE

This drawing is copyright. Do not scale off dimensions.	All dimensions to be checked on site by contractor.	Contractor to report any dimensional discrepancies, errors or omissions prior to commencing on site.	<table><tr><th>Rev</th><th>Date</th><th>Description</th></tr><tr><td>P01</td><td>2024-12-20</td><td>Planning Submission</td></tr><tr><td>P02</td><td>2026-06-05</td><td>Planning Submission Amendment</td></tr><tr><td>P03</td><td>2026-07-09</td><td>Planning Submission Amendment - Facade Update</td></tr><tr><td> </td><td> </td><td> </td></tr><tr><td> </td><td> </td><td> </td></tr><tr><td> </td><td> </td><td> </td></tr><tr><td> </td><td> </td><td> </td></tr><tr><td> </td><td> </td><td> </td></tr><tr><td> </td><td> </td><td> </td></tr><tr><td> </td><td> </td><td> </td></tr><tr><td> </td><td> </td><td> </td></tr></table>	Rev	Date	Description	P01	2024-12-20	Planning Submission	P02	2026-06-05	Planning Submission Amendment	P03	2026-07-09	Planning Submission Amendment - Facade Update																										Project Title Stocktons Site	Drawing Title Building A External Wall Details Typical Elevation - Break Floor	 Manchester +44 (0)161 835 2345 London +44 (0)20 7549 4000 Birmingham +44 (0)121 233 1874
				Rev	Date	Description																																					
P01	2024-12-20	Planning Submission	
P02	2026-06-05	Planning Submission Amendment	
P03	2026-07-09	Planning Submission Amendment - Facade Update	
Status PLANNING	Project No 10359	Scale 1 : 25@ A1	Revision 10359-SHP-Z1-A-B5D9-G251-DE-XX-005 P03	