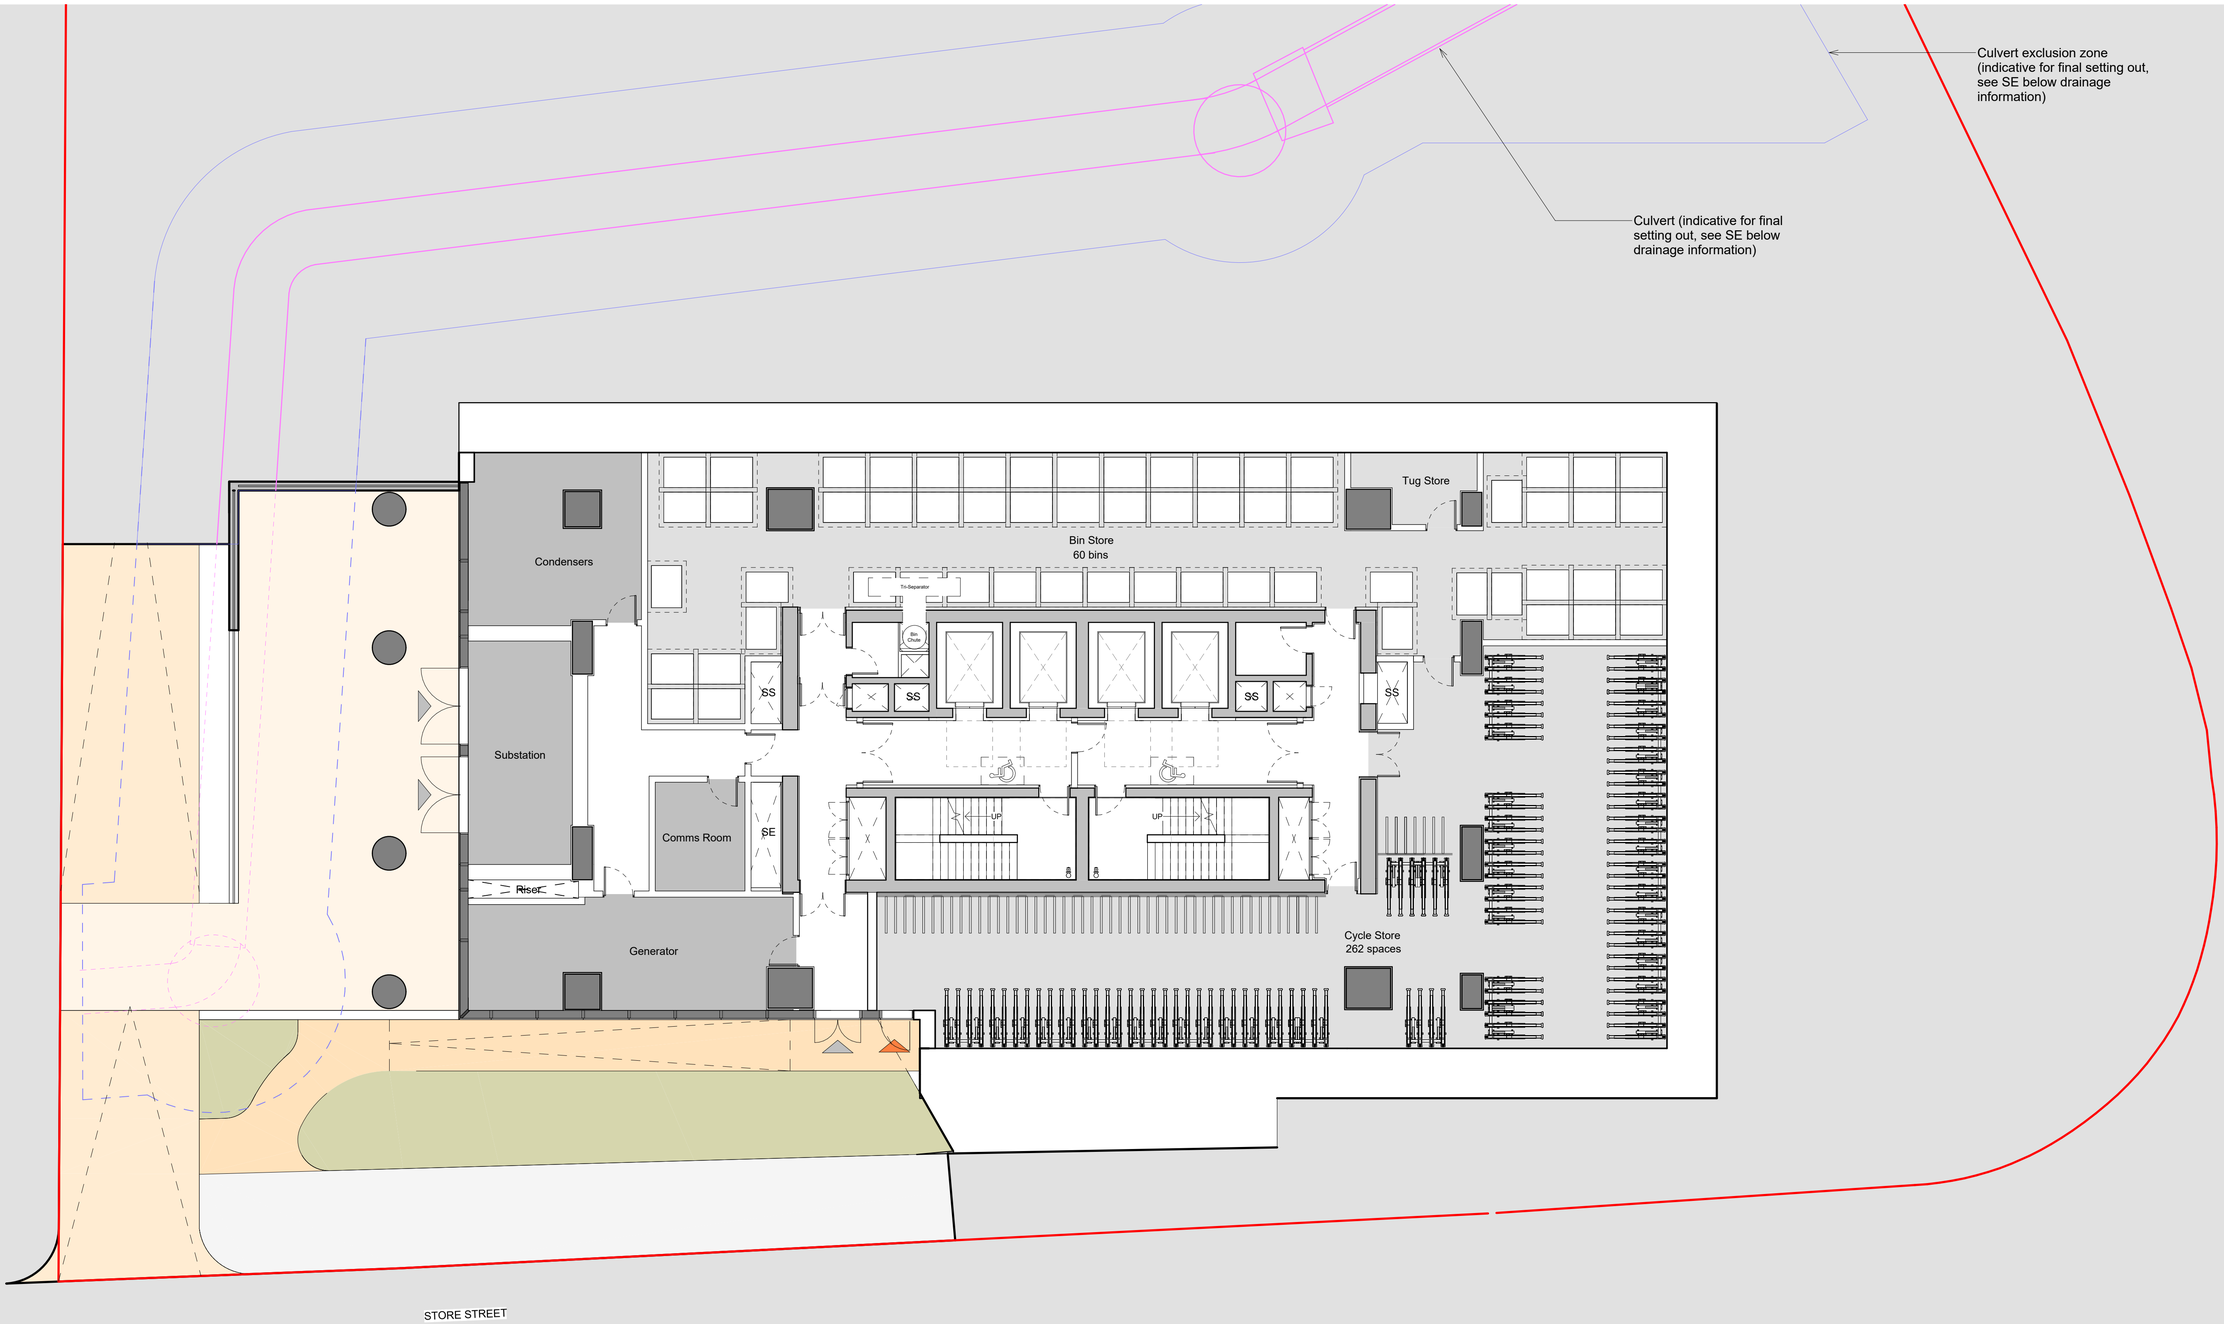

This drawing is copyright
Do not scale off dimensions.

All dimensions to be checked on site by contractor.

Contractor to report any dimensional discrepancies, errors or omissions prior to commencing on site.

SCALE 1:100

0 2m 4m 6m 10m

Studio	Amenity	Fire Escape	
One Bed Apartment	Plant	Residential Entrance	
Two Bed Apartment	Office	Office Entrance	
Three Bed Apartment	Cafe	Cafe Entrance	
		BOH Entrance	
		Cycle Entrance	

NORTH

Rev	Date	Description
P01	2024-12-20	Planning Submission
P02	2026-06-05	Planning Submission Amendment
P03	2026-07-09	Planning Submission Amendment - Basement Update

Project Title
Stocktons Site

Status
PLANNING

Drawing Title
Building A
General Arrangement - Proposed
Level B1 Floor Plan

Project No
10359

Scale
1 : 100@ A1

PROJ - ORIG - ZONE - ROLE - CLASS - TYPE - LOC - SEQ
10359-SHP-Z1-A-B5D9-G200-PL-B1-001

Revision
P03

simpsonhaugh
Manchester +44 (0)161 835 2345
London +44 (0)20 7549 4000
Birmingham +44 (0)121 233 1874

© SimpsonHaugh Architects Ltd 2020