




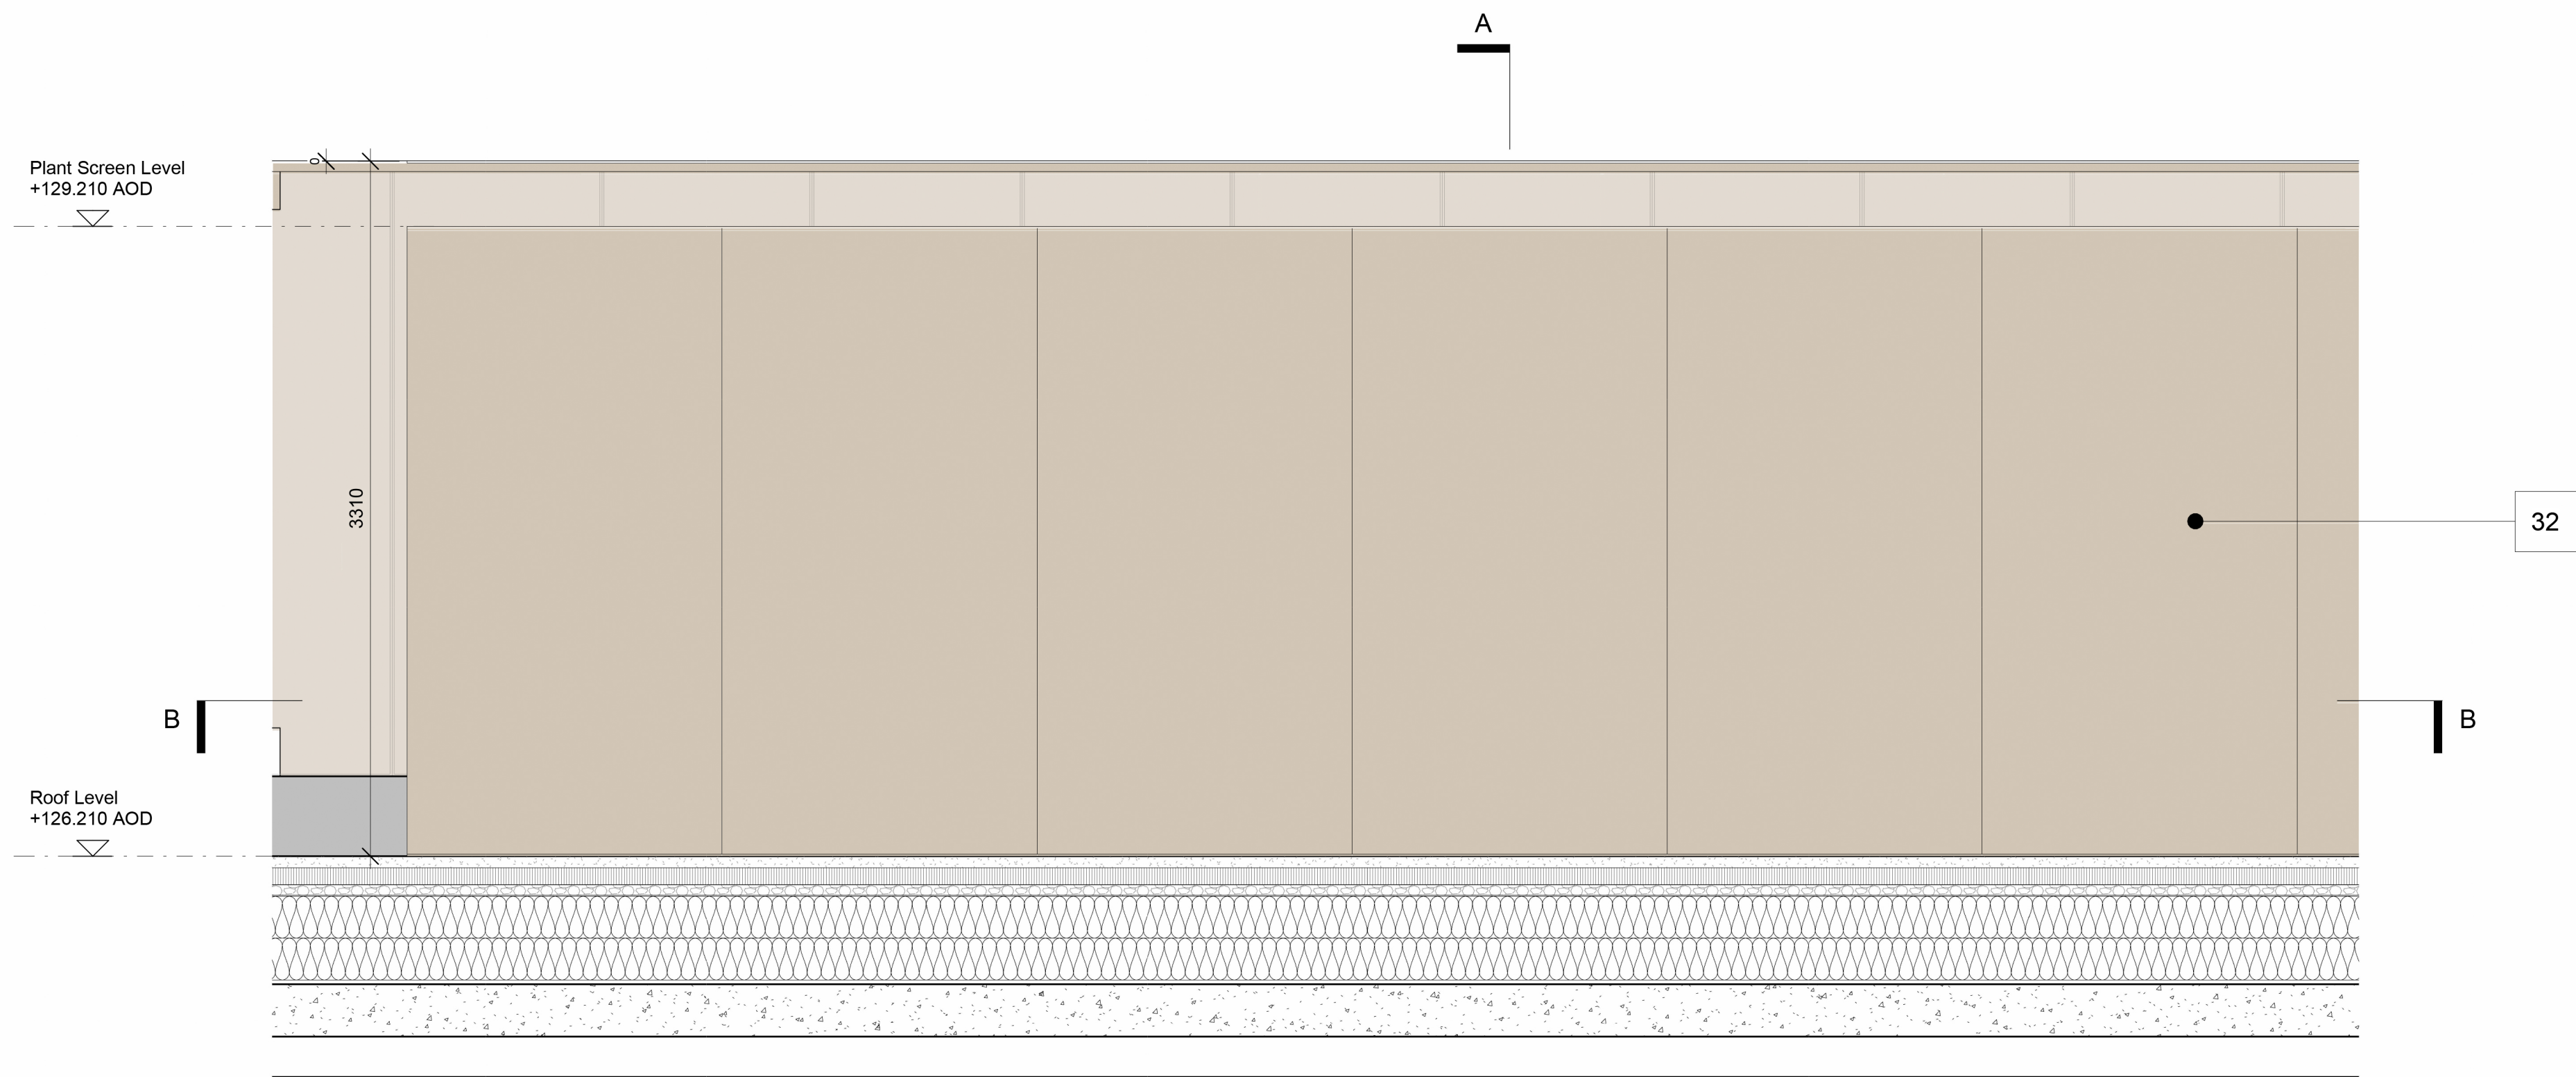

Detail Elevation
1:25

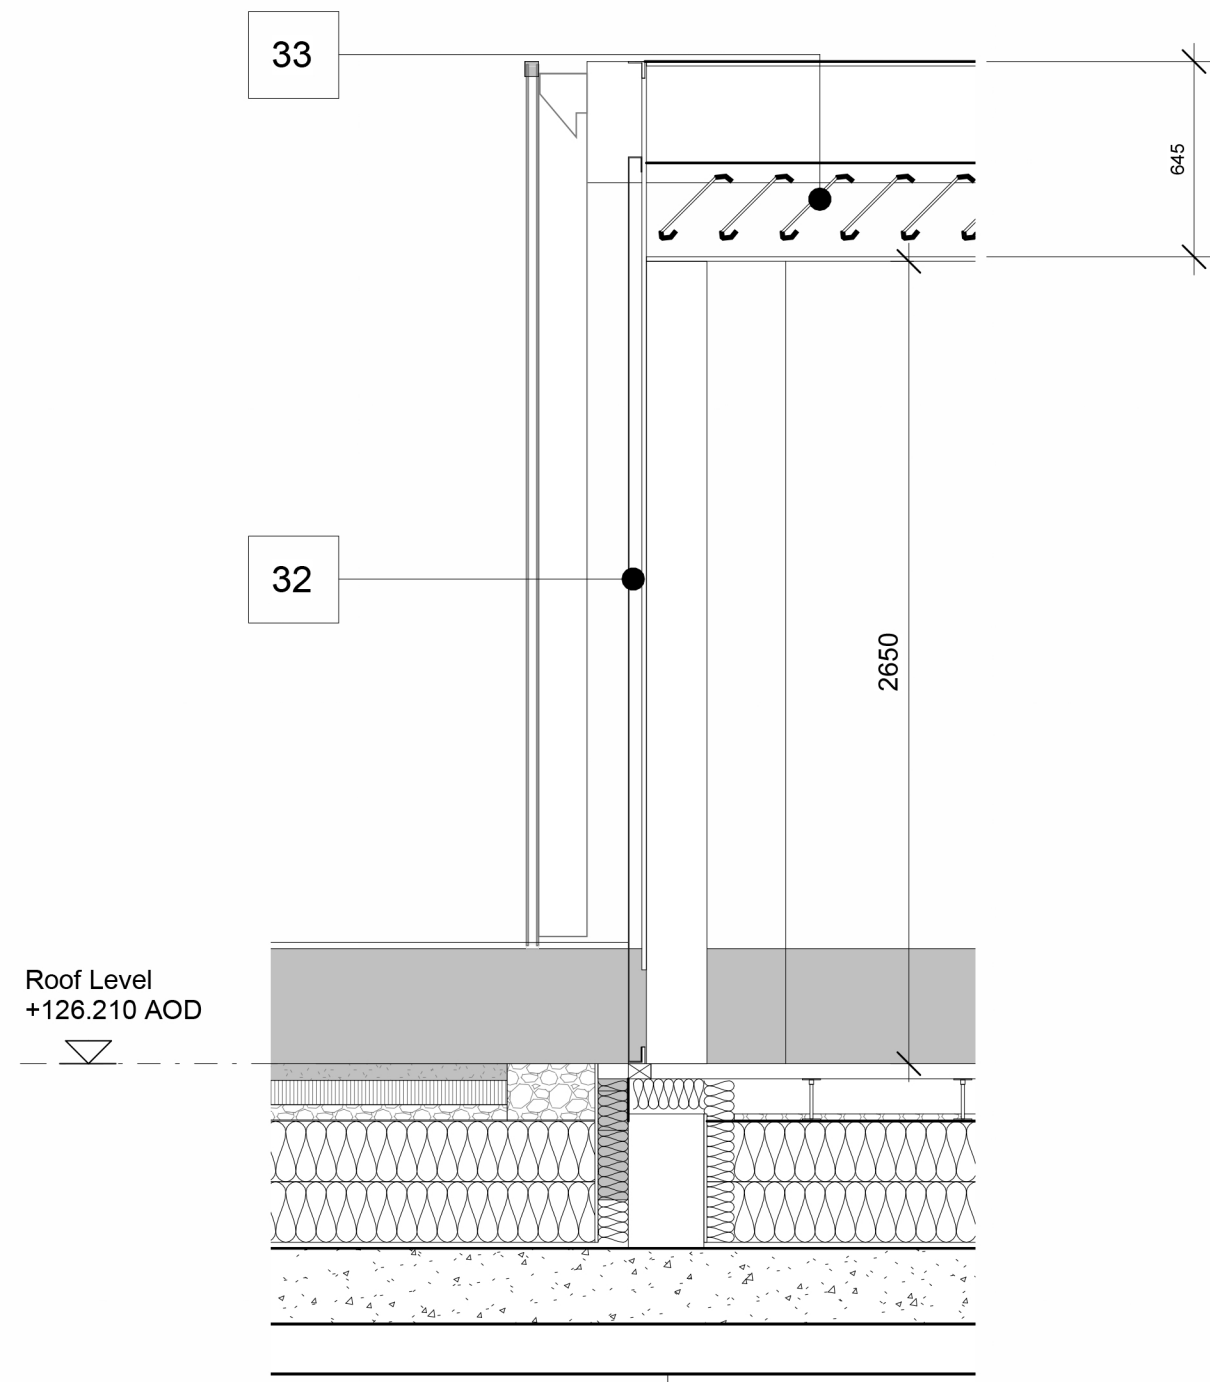

Detail Section AA
1:25

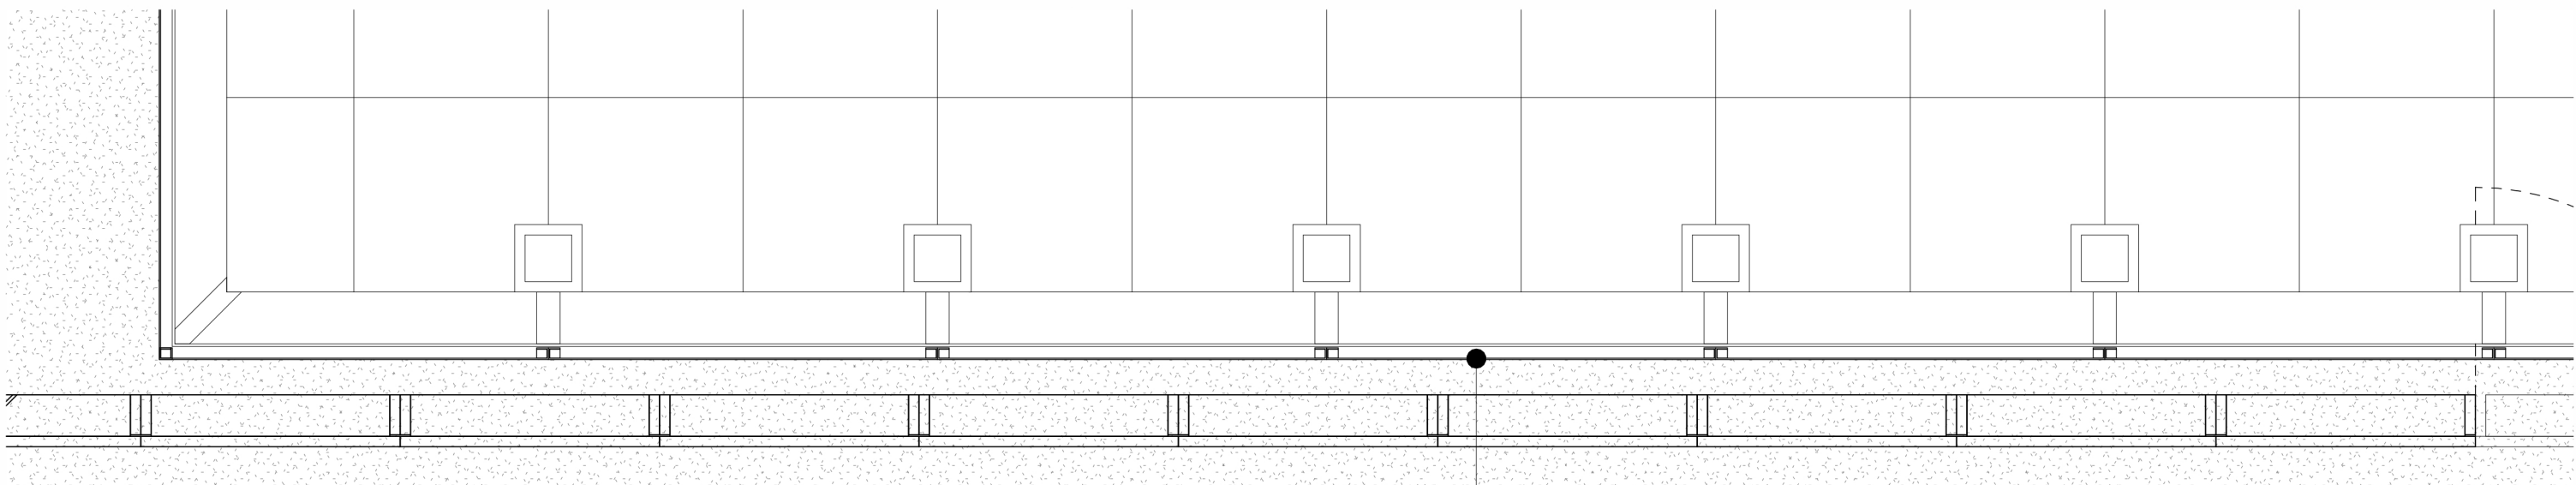

Detail Plan BB
1:25

MATERIAL KEY

- 32. ANODISED ALUMINIUM PANELS TO FORM PLANT ENCLOSURE – MID-BRONZE
- 33. HORIZONTAL ACOUSTIC LOUVRES TO CONCEAL ROOF MOUNTED PLANT