



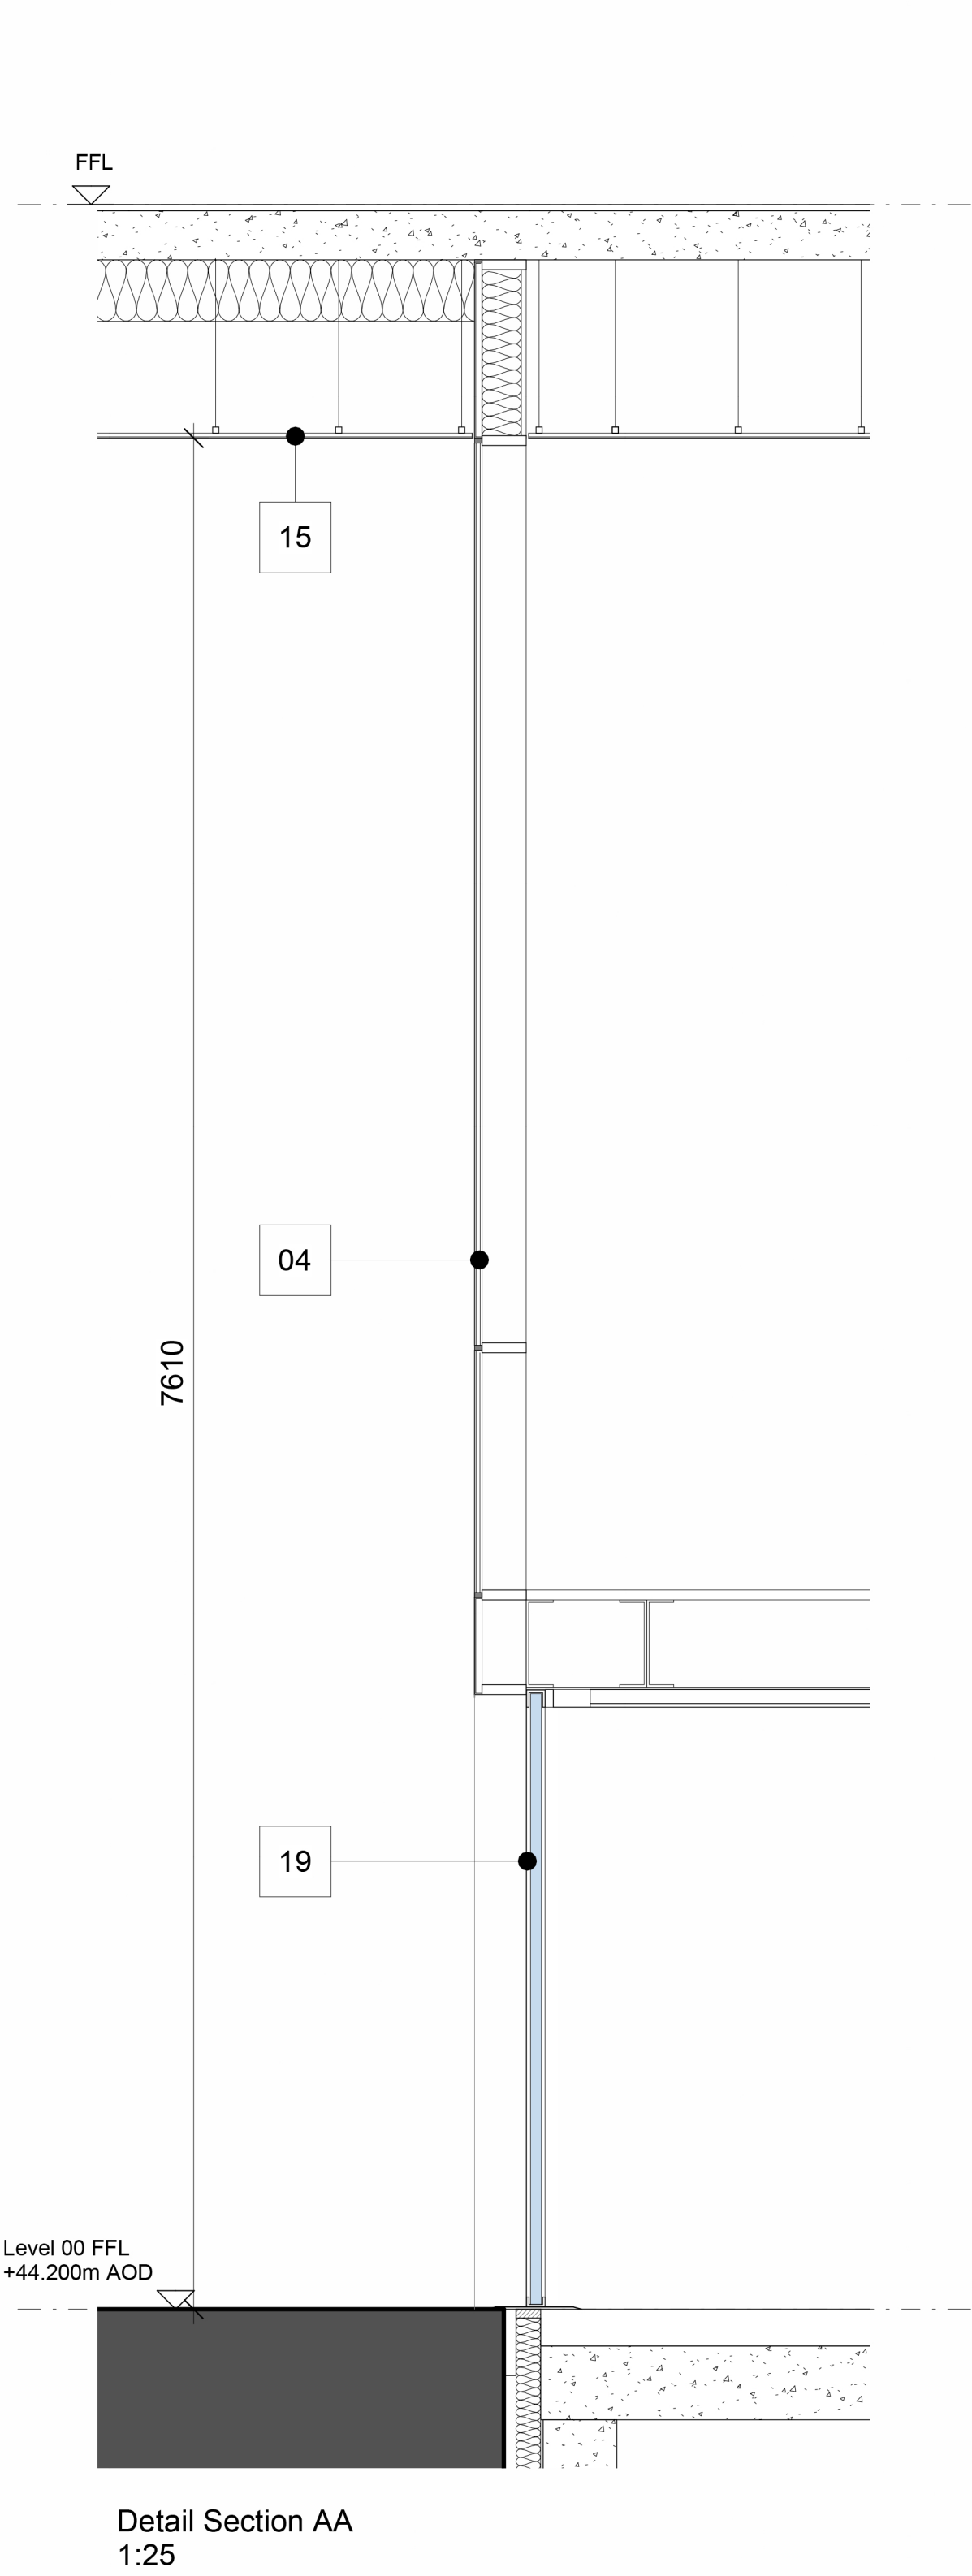

MATERIAL KEY - BUILDING A

- 04. FLUSH-GLAZED ALUMINIUM CURTAIN WALLING SYSTEM WITH SILICONE-SEALED JOINTS
- 05. OPAQUE INSULATED ANODISED ALUMINIUM PANEL – LIGHT BRONZE
- 06. OPAQUE INSULATED ANODISED ALUMINIUM PANEL – MID-BRONZE
- 08. INSULATED ANODISED ALUMINIUM SPANDREL PANEL – LIGHT BRONZE
- 11. FIXED FULL HEIGHT GLAZED VISION UNIT
- 12. PERFORATED DECORATIVE ANODISED ALUMINIUM SCREEN - LIGHT BRONZE, CONCEALING CLEAR GLAZED OPENABLE RAPID VENT DOOR BEHIND
- 15. ANODISED ALUMINIUM SOFFIT – MID-BRONZE
- 19. GLAZED DRAFT LOBBY WITH INTEGRATED ENTRANCE MATTING, WARM AIR CURTAIN, AND AUTOMATIC SLIDING DOOR MECHANISM
- 20. COLUMN WITH ARCHITECTURAL CONCRETE FINISH

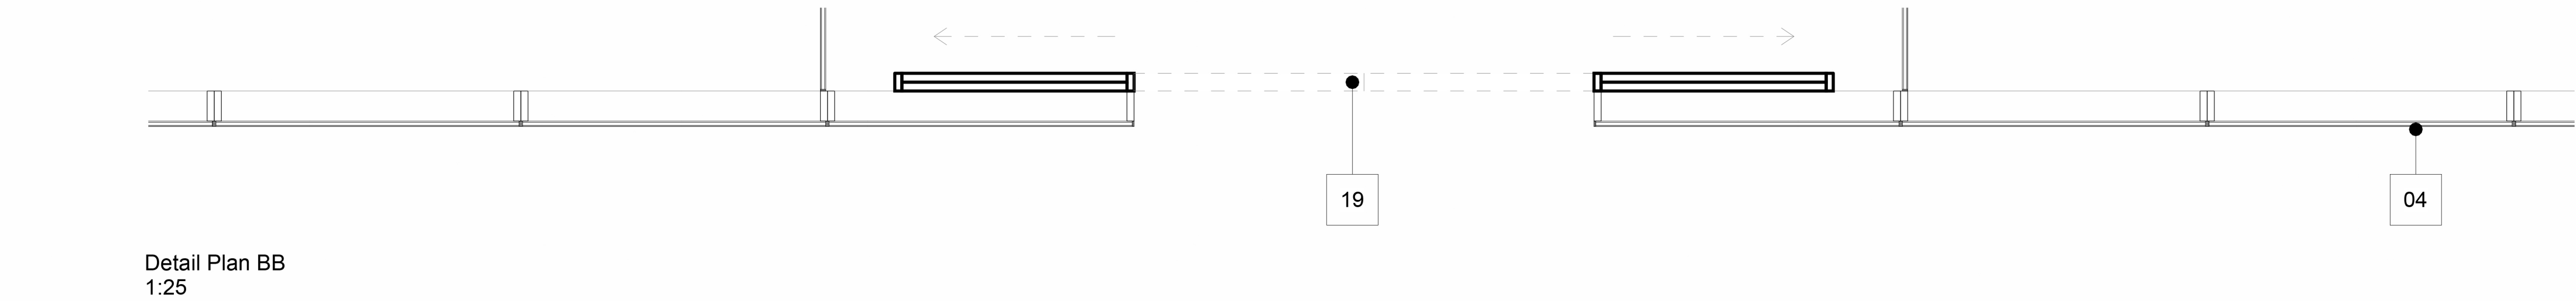

This drawing is copyright. Do not scale off dimensions.	All dimensions to be checked on site by contractor.	Contractor to report any dimensional discrepancies, errors or omissions prior to commencing on site.	<table><tr><th>Rev</th><th>Date</th><th>Description</th></tr><tr><td>P01</td><td>2024-12-20</td><td>Planning Submission</td></tr><tr><td>P02</td><td>2026-06-05</td><td>Planning Submission Amendment</td></tr><tr><td>P03</td><td>2026-07-09</td><td>Planning Submission Amendment - Facade Update</td></tr><tr><td> </td><td> </td><td> </td></tr><tr><td> </td><td> </td><td> </td></tr><tr><td> </td><td> </td><td> </td></tr><tr><td> </td><td> </td><td> </td></tr><tr><td> </td><td> </td><td> </td></tr><tr><td> </td><td> </td><td> </td></tr><tr><td> </td><td> </td><td> </td></tr></table>	Rev	Date	Description	P01	2024-12-20	Planning Submission	P02	2026-06-05	Planning Submission Amendment	P03	2026-07-09	Planning Submission Amendment - Facade Update																							Project Title	Drawing Title	
				Rev	Date	Description																																		
P01	2024-12-20	Planning Submission																																						
P02	2026-06-05	Planning Submission Amendment																																						
P03	2026-07-09	Planning Submission Amendment - Facade Update																																						
Stocktons Site	Building A External Wall Details Residential Entrance																																							
Status	PLANNING	Project No	Scale	Revision																																				
		10359	1 : 25@ A1																																					
		10359-SHP-Z1-A-B5D9-G251-DE-XX-001 P03																																						
		Manchester +44 (0)161 835 2345			London +44 (0)20 7549 4000	Birmingham +44 (0)121 233 1874																																		