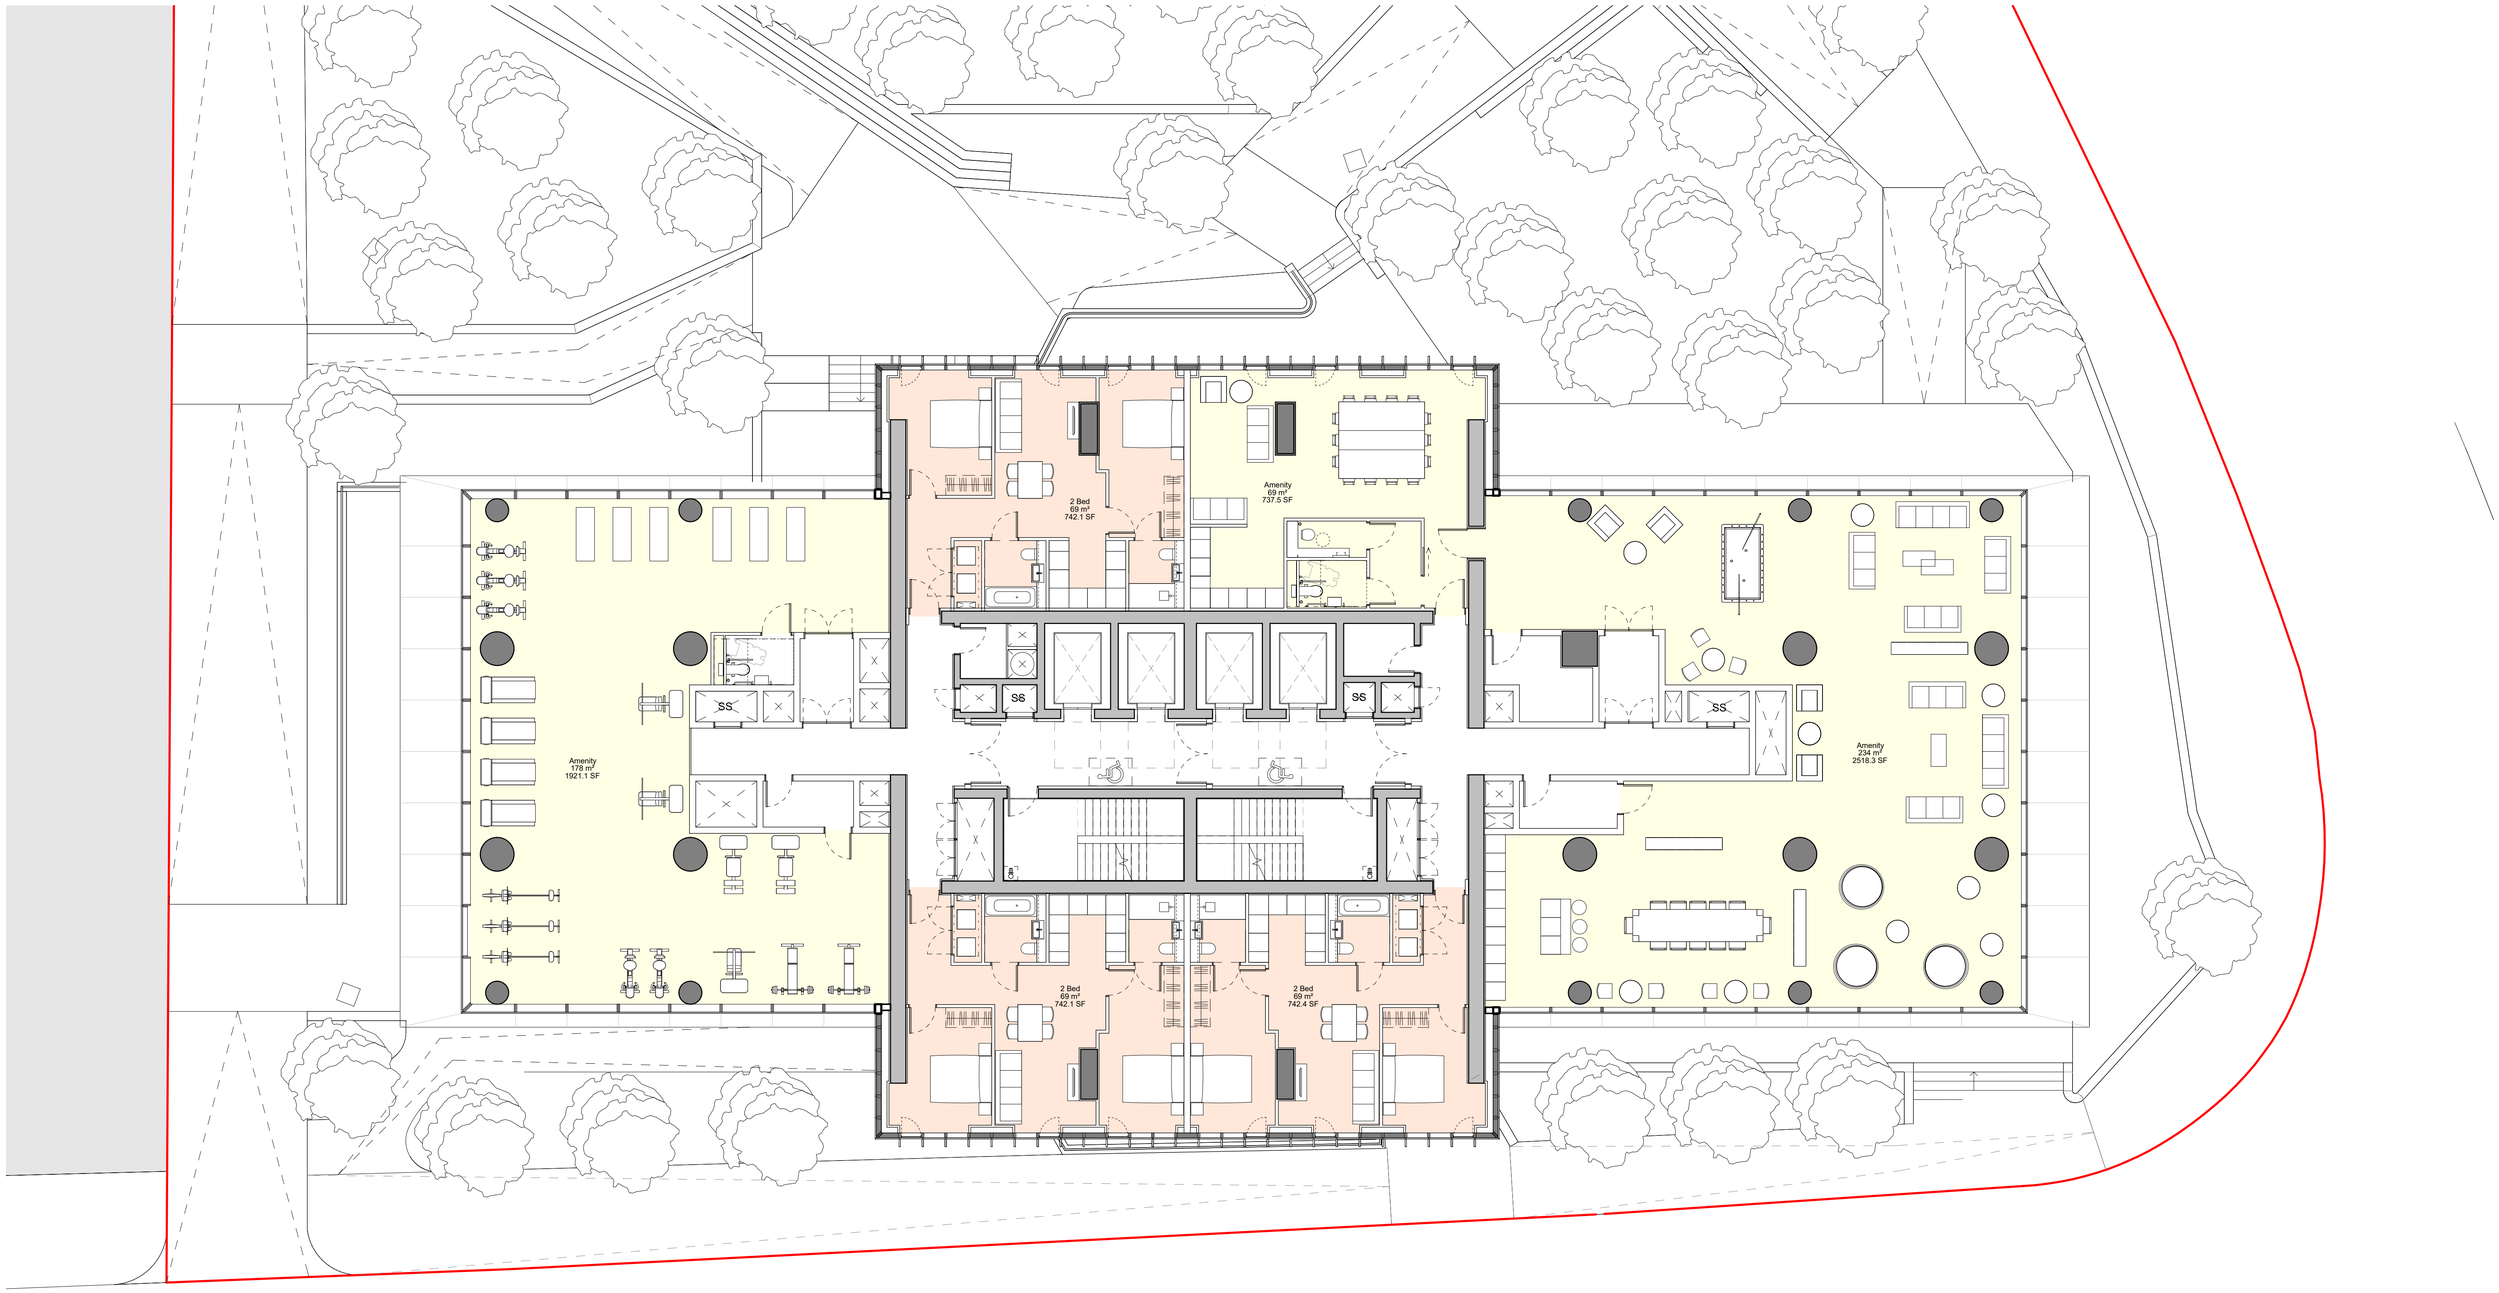

STORE STREET

This drawing is copyright
Do not scale off dimensions.

All dimensions to be checked on site by contractor.

Contractor to report any dimensional discrepancies, errors or omissions prior to commencing on site.

SCALE 1:100

0 2m 4m 6m 10m

Studio
One Bed Apartment
Two Bed Apartment
Three Bed Apartment
Amenity
Plant
Office
Cafe
Fire Escape
Residential Entrance
Office Entrance
Cafe Entrance
BOH Entrance
Cycle Entrance

NORTH

Rev	Date	Description
P01	2026-06-05	Planning Submission Amendment

Project Title
Stocktons Site

Status
PLANNING

Drawing Title
Building A
General Arrangement - Proposed
Level 18 Floor Plan

Project No
10359

Scale
1 : 100@ A1

PROJ - ORIG - ZONE - ROLE - CLAS - TYPE - LOC -SEQ
10359-SHP-Z1-A-B5D9-G200-PL-18-001

Revision
P01

simpsonhaugh
Manchester +44 (0)161 835 2345
London +44 (0)20 7549 4000
Birmingham +44 (0)121 233 1874

© SimpsonHaugh Architects Ltd 2020