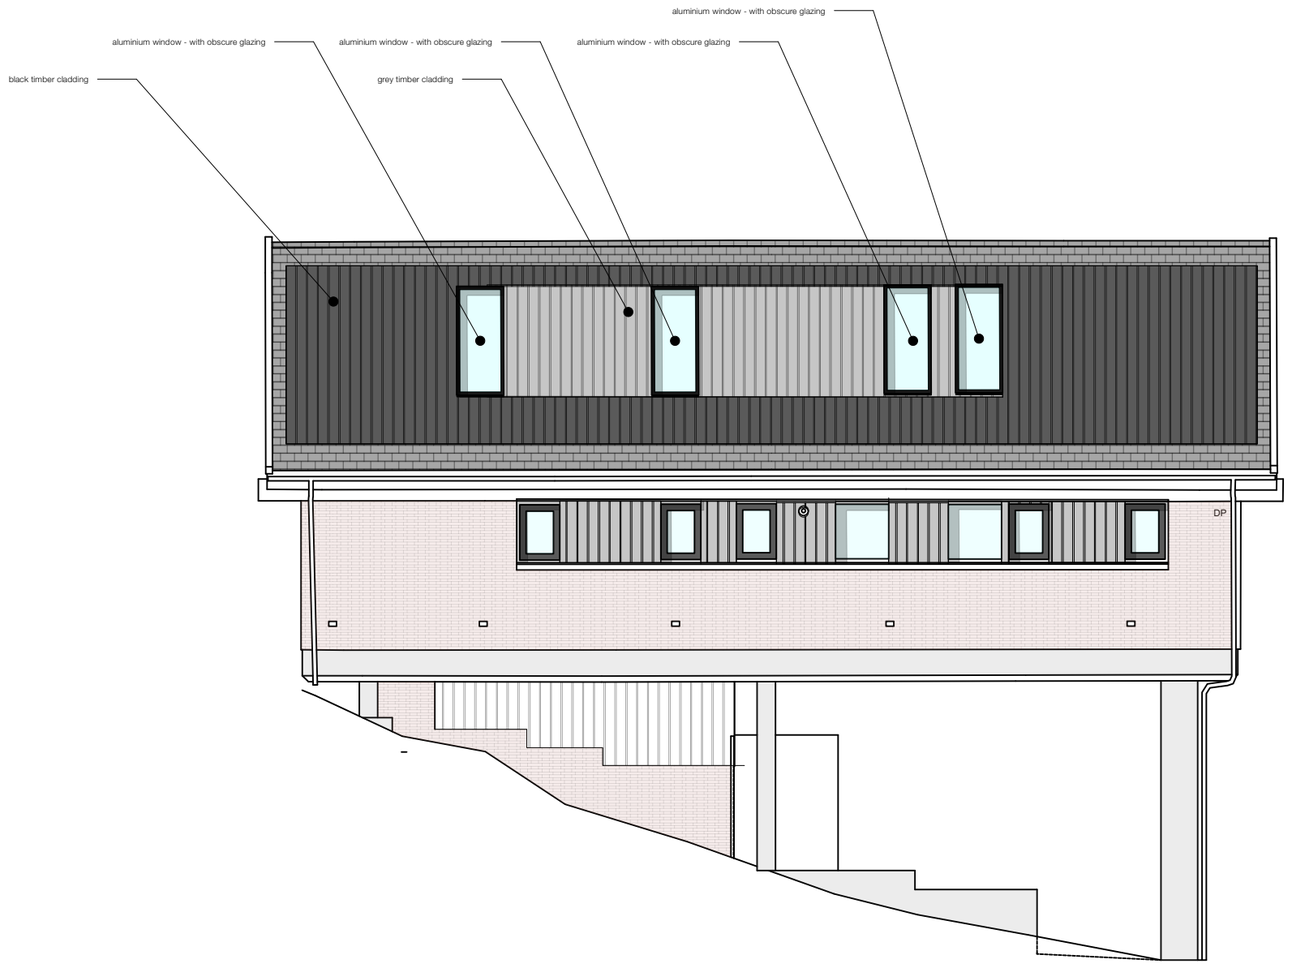


1 Proposed Side Elevation
Scale: 1:100

This drawing is for design intent **only**

Do Not Scale

If in doubt, ask. All discrepencies to be reported to the architect before manufacture, fabrication
Drawings are to be read in conjunction with all relevant specifications and consultant information

This drawing is not to be re produced without express permission of the architect and only used for the purposes shown within the titleblock status bar. This drawing and all associated designs indicated remain the copyright of the architect.

Kami Zargar

Mersey Road

Proposed Elevations

dwg 2524-201 rev B

scale 1:100 @ A3

issued Prelim

date 12/06/2026 drawn MM checked

mcnulty architects

mcnulty architects ltd
Designworks
The Colony Wilmslow
Altrincham Road
SK9 4LY

info@mcnultyarchitects.com

RIBA