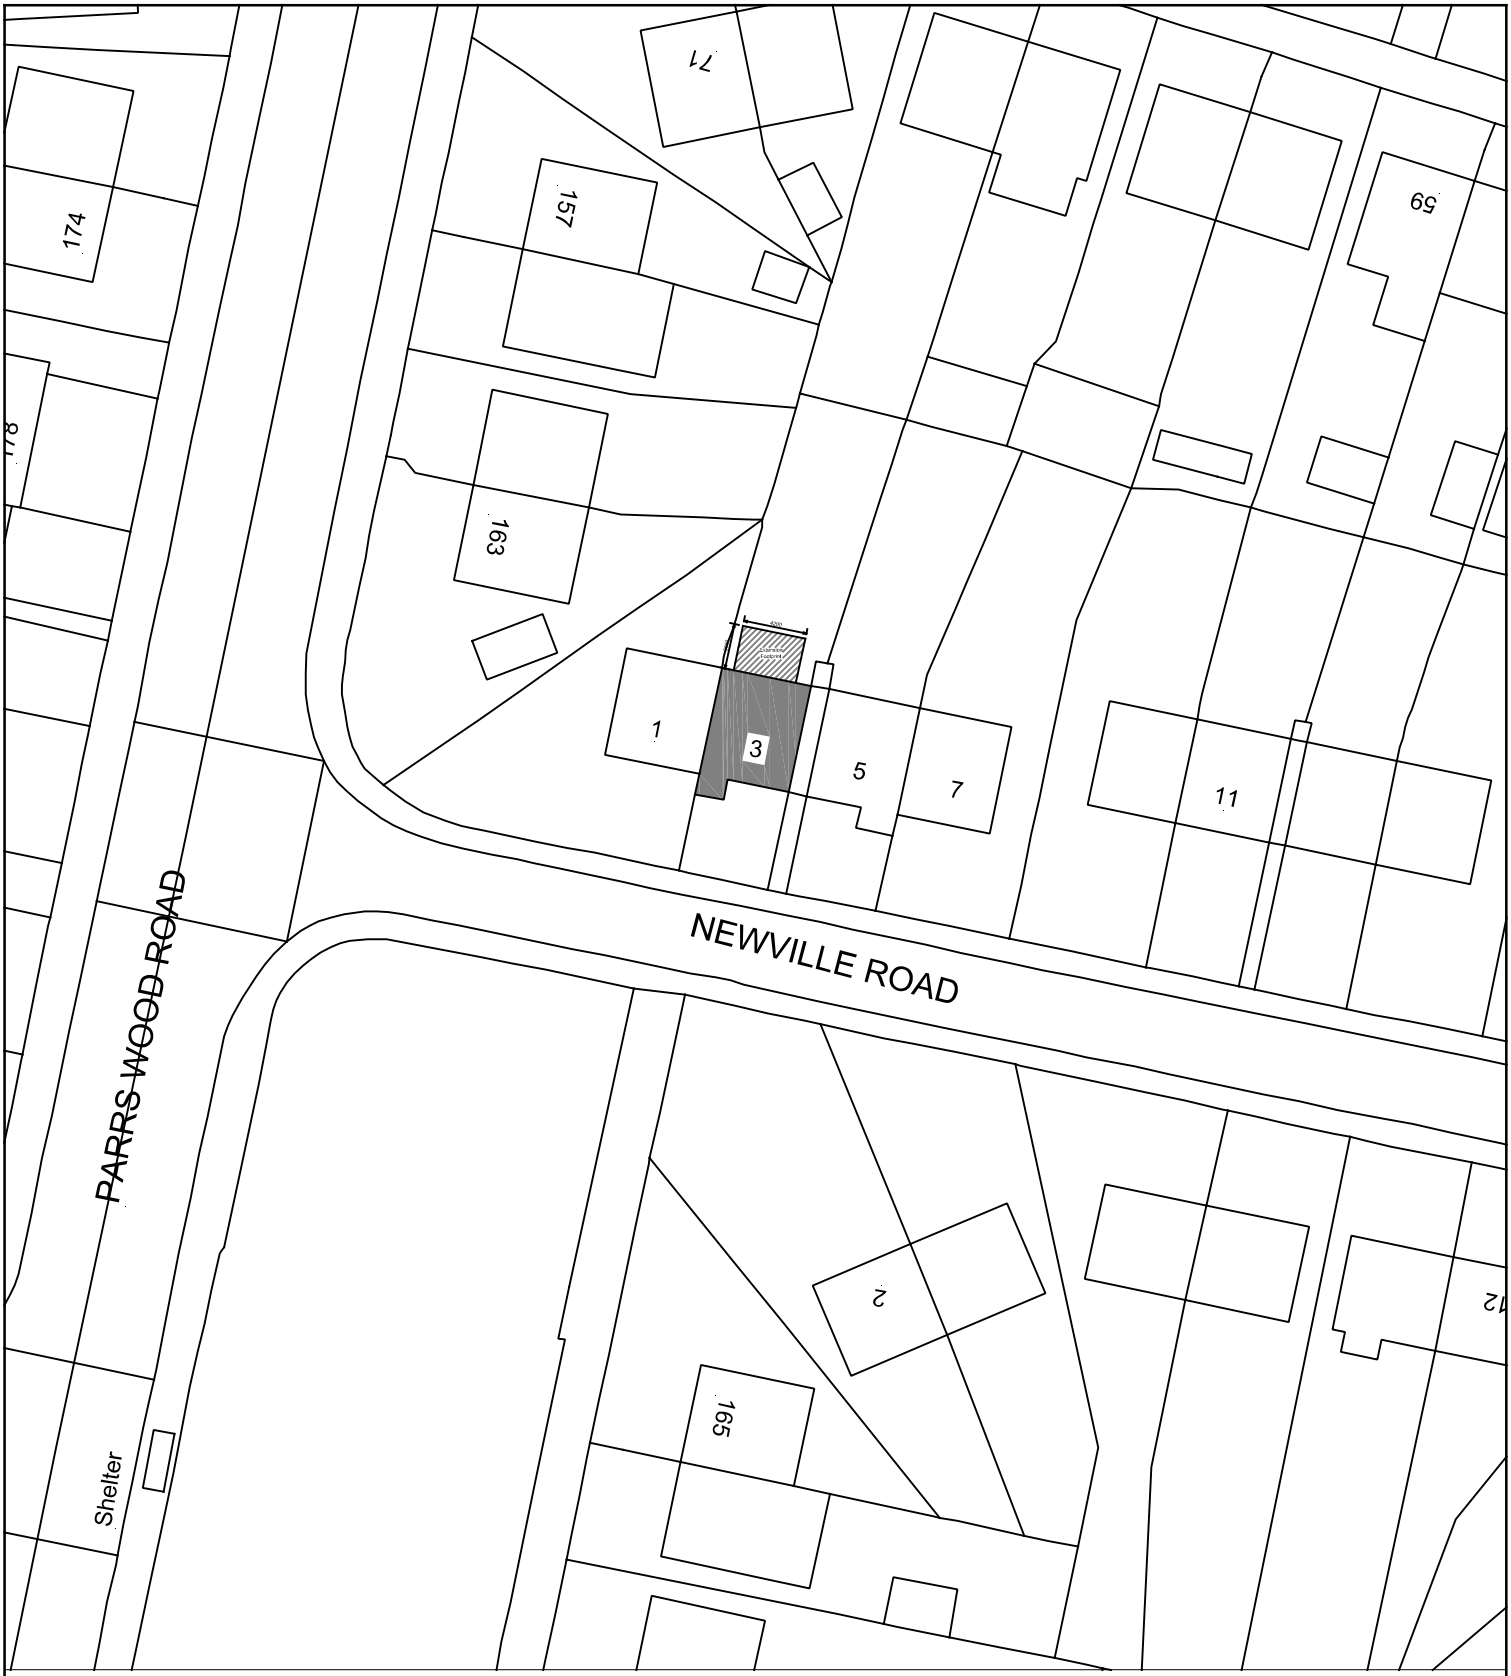


0mm **25000mm** **50000mm**

SCALE BAR 1:500

Project: SINGLE STOREY REAR EXTENSION AT 3 NEWVILLE DRIVE, MANCHESTER. M20 4TE	Contract. No.	Drg.No.	Revision	Scale 1:1250 @ A4	**MAT Design Limited** **Town Planning & Building Control Consultants**
		3		By MCC Chkd	Date SEPT 2026
Client: MR & MRS WALLACE	Drawing Title: PROPOSED SITE BLOCK PLAN				Telephone:07850203448 E-mail:miketa@blueyonder.co.uk