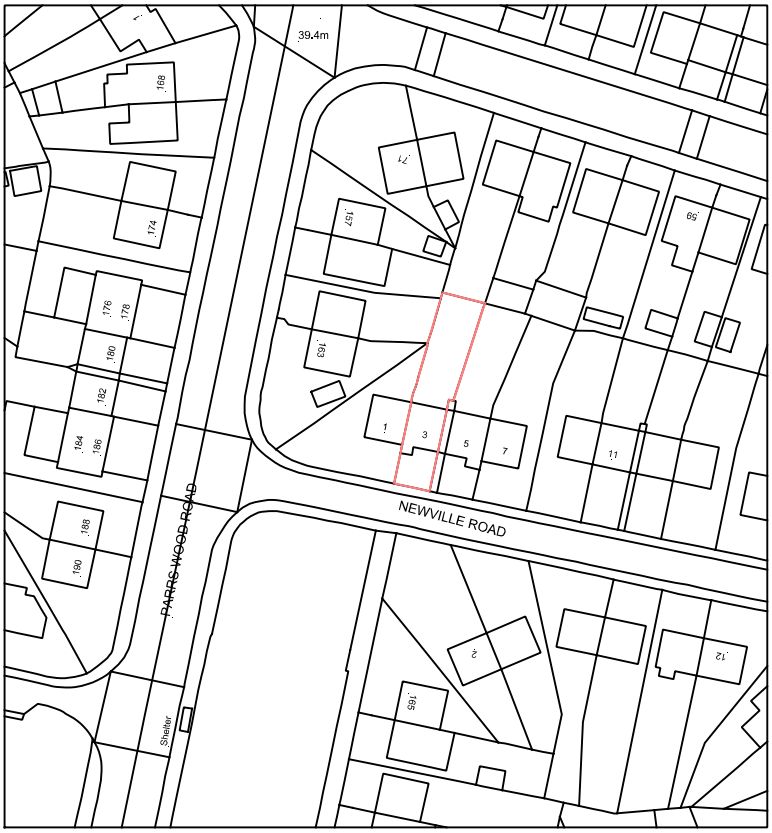


N

1:1250

25m 0 25m 50m 75m

Project: SINGLE STOREY REAR EXTENSION AT 3 NEWVILLE DRIVE, MANCHESTER. M20 4TE	Contract. No.	Drg.No.	Revision	Scale 1:1250 @ A4	**MAT Design Limited** **Town Planning & Building Control Consultants**
		1		By MCC Date AUG 2026 Chkd	
Client: MR & MRS WALLACE	Drawing Title: SITE LOCATION PLAN				Telephone:07850203448 E-mail:miketa@blueyonder.co.uk