
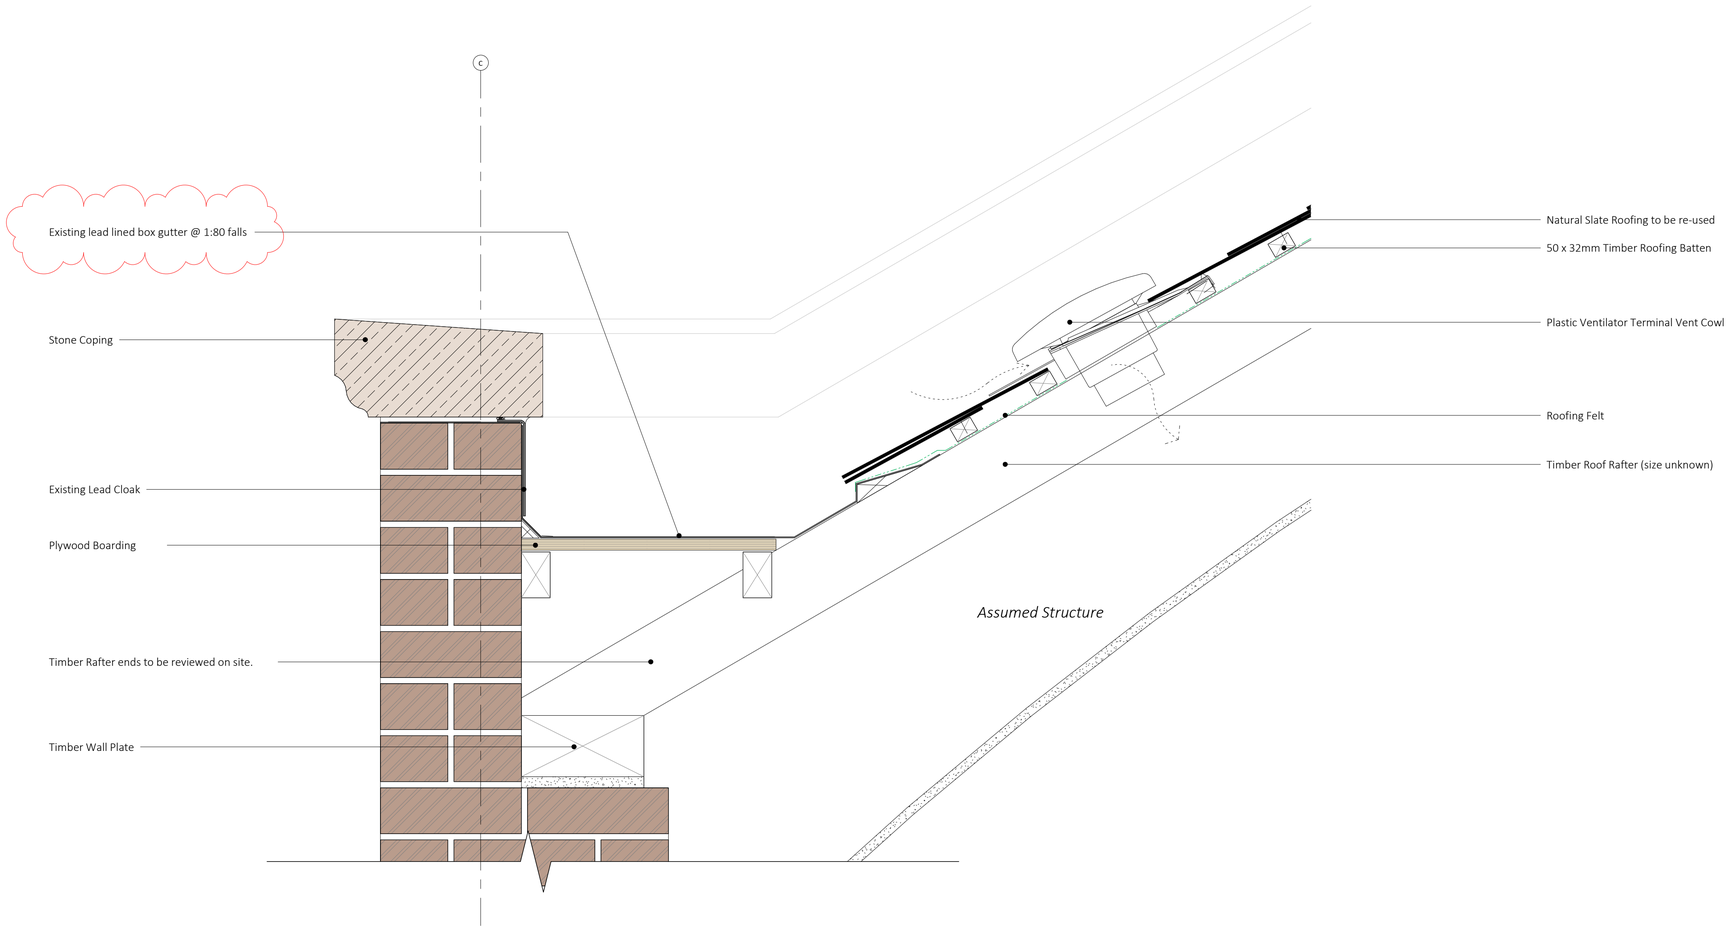


A Typical Existing Parapet Gutter and Plastic Vent Detail
Scale @ 1 : 5

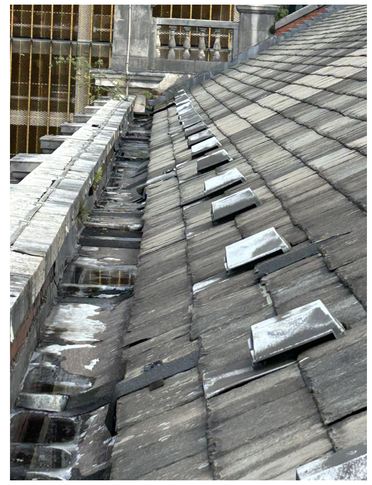

Photograph - Existing Roof Vent Cowl

Notes:

Figured dimensions to be taken in preference to scaled dimensions.
All dimensions to be checked on site.

Rev:	Date:	Description:	By:
P02	03.09.26	PLANNING ISSUE - lead vent omitted and replaced with inline slate vent as per discussion with Planning Officer	SW
P01	16.07.26	PLANNING ISSUE	SW

GRAHAM SIBBALD
Chartered Surveyors and Property Consultants

Client
Equans

Project
Education North: Undergraduate Building

Address
Manchester Royal Informary University Hospital
Nelson Street, Chorlton-on-Medlock, Manchester

Drawing Title
Existing Roof Vent Detail

Department No:	Drg No.	Revision	Sheet Size
MAN	L(37)101	P02	1 : 5

Aims No.	Drawing Status
2025 / 02 / 0015	PLANNING

Drawn By	Checked By	Date
Author	Checker	03/09/2026 14:16:44

PREPARED BY GRAHAM + SIBBALD