
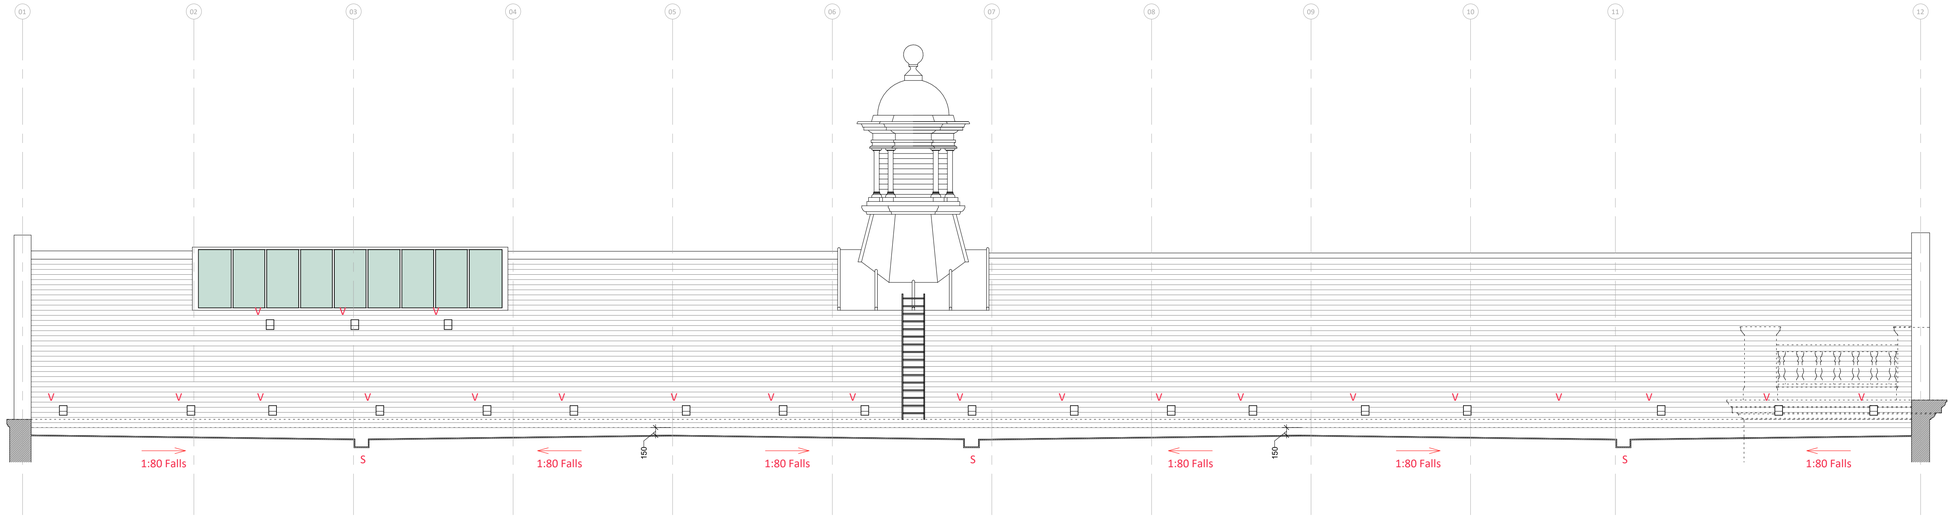


Existing_East Section Through Parapet Gutter

Scale @ 1 : 60

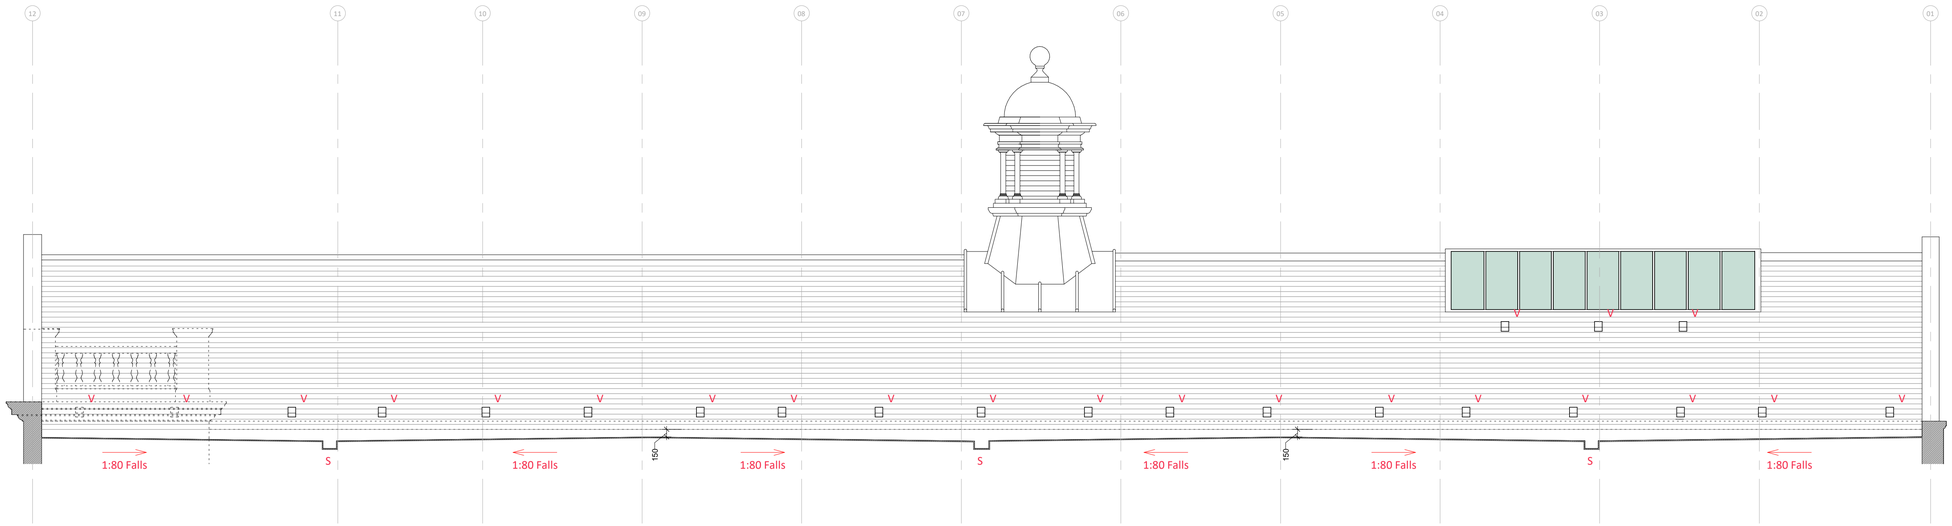

Existing_West Section Through Parapet Gutter


Scale @ 1 : 60

Notes:

Figured dimensions to be taken in preference to scaled dimensions.
All dimensions to be checked on site.

0 0.6 1.2 1.8 2.4 3

SCALE 1:60 m

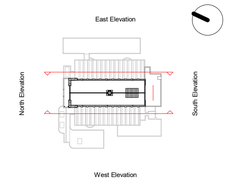

Rev:	Date:	Description:	By:
P01	03.09.26	PLANNING ISSUE - lead vent omitted and replaced with inline slate vent as per discussion with Planning Officer	SW

GRAHAM SIBBALD

Chartered Surveyors and Property Consultants

Client
Equans

Project
Education North: Undergraduate Building

Address
Manchester Royal Informary University Hospital
Nelson Street, Chorlton-on-Medlock, Manchester

Drawing Title
Section Through Parapet Gutter as Existing

Department No:	Drg No.	Revision	Sheet Size
MAN	L(03)101	P01	As indicated

Aims No.	Drawing Status
2025 / 02 / 0015	PLANNING

Drawn By	Checked By	Date
S.Wardle	C.Latham	03/09/2026 17:13:35

PREPARED BY GRAHAM + SIBBALD