
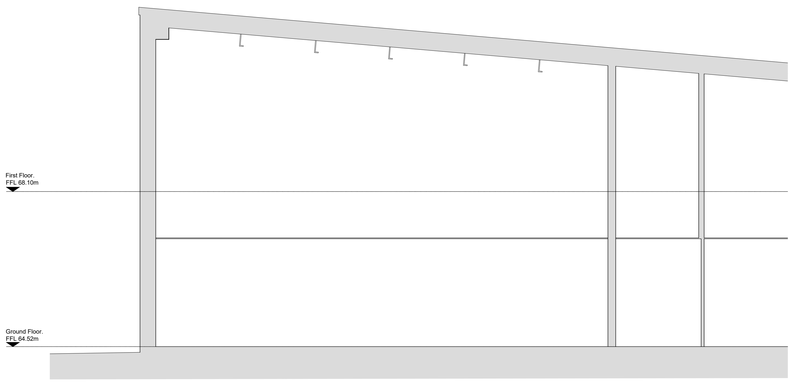



Existing Section A-A

Scale 1:50@A0

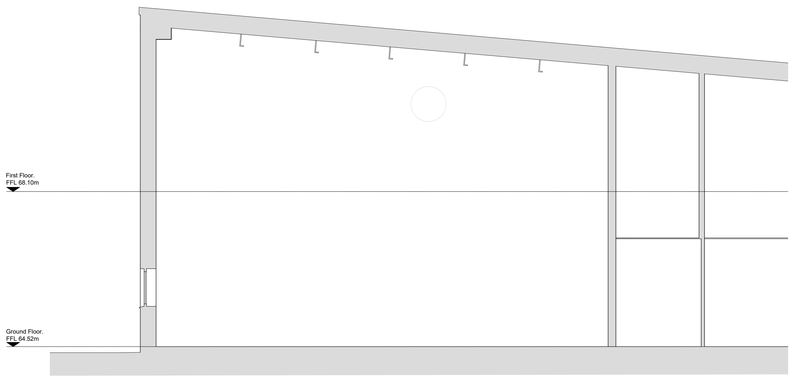


Existing Section B-B

Scale 1:50@A0

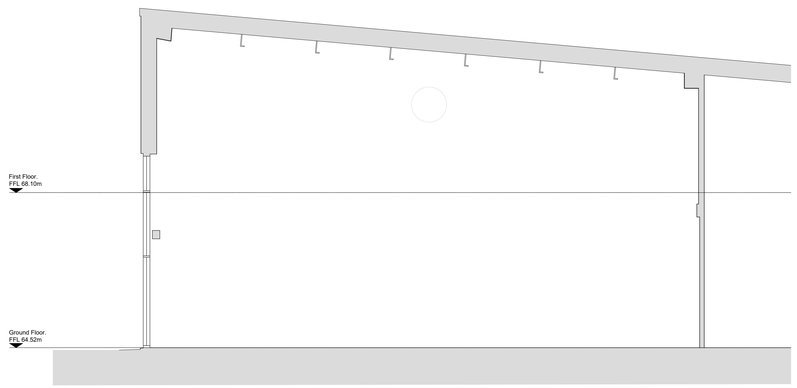

Existing Section C-C

Scale 1:50@A0

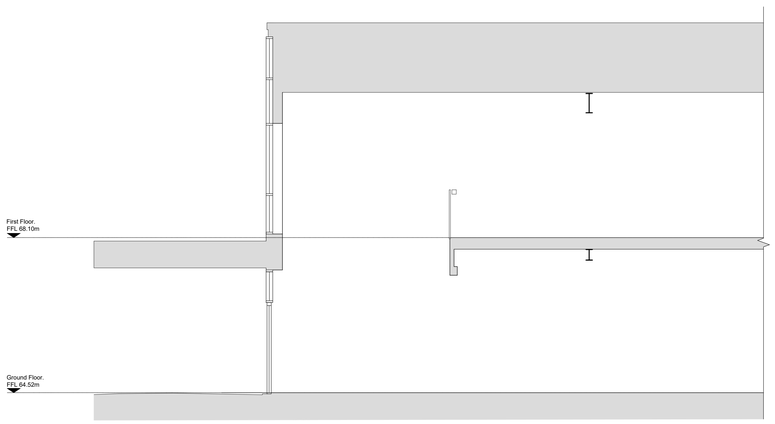

Existing Section D-D

Scale 1:50@A0

This drawing is copyright and remains the property of Black Cat Building Consultancy.

All drawings are to be read in conjunction with all accompanying information. All dimensions must be checked and verified on site before commencing any work or producing drawings.

Any discrepancy's found should be imediately notified to Black Cat Building Consultancy.

Once drawing is in general circulation Black Cat Building Consultancy take no responsibility for the accuracy or information taken from them.

0 0.5 1 1.5 2 2.5m
Scale - 1:50

Rev	Description	Dr By	Ap By	Date
A	Revised for tender	RB	AMcG	03.07.2026

CLIENT NAME

Bright Futures Educational Trust

CONTRACT/PROJECT NAME

Gorton Education Village
Dining Hall Extension

DRAWING TITLE

Existing Sections

PROJECT NUMBER	DATE
	23.06.2026
DRAWING NUMBER	**REVISION**
BFET-GEV-DHE-XX-X-00-001	A
SCALE	**DRAWN BY**
1:50 @A0	RB
ISSUE STATUS	**APPROVED BY**
Tender	AMcG

BLACK CAT HQ
ONE ST JAMES SQUARE
MANCHESTER
M2 6DN
+44 (0) 161 359 4313
enquiries@bccconsultancy.co.uk

BLACK CAT