General notes:
- All information on this drawing is copyright ©
- All sizes to be verified on-site
- No dimensions to be scaled off this drawing
- All dimensions to drawing in metres unless otherwise stated
- This drawing is to be read in conjunction with all other project drawings


DRAWING TO BE PRINTED IN COLOUR.

KEY

Phase 1

Phase 2

Phase 3

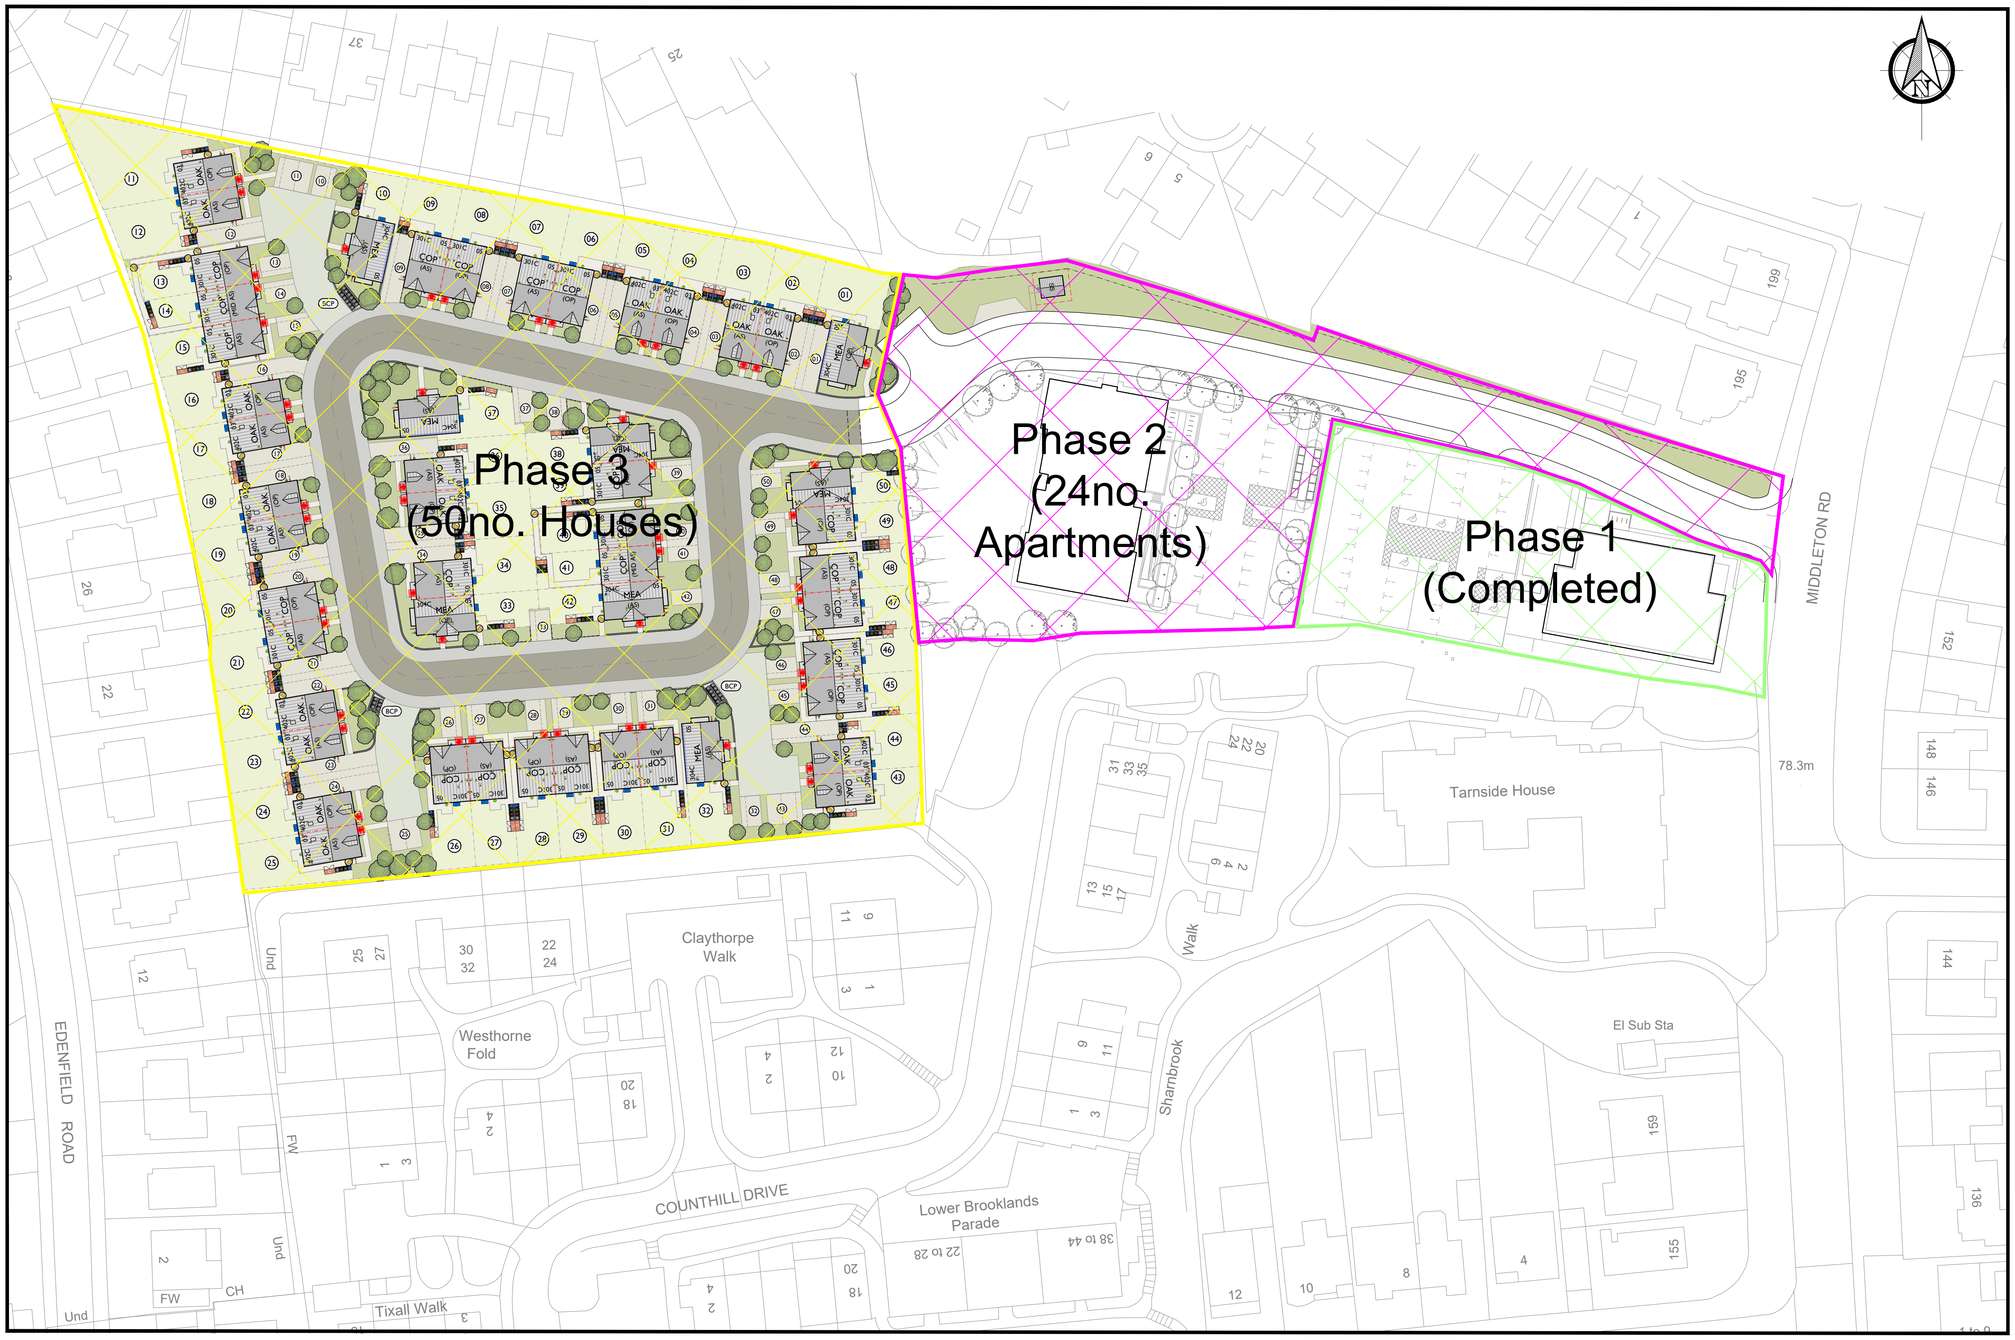

0 2.5 5 10 15 25 m

SCALE BAR 1:500

Drawing reference checklist

Y/N	Description	Consultant	Drawing number	Rev
✓	Site Layout	Wain Homes	WH-001-NW-A-401	P9

REV.	DATE	DESCRIPTION	BY
P4	04.09.26	Updated to suit Site Layout rev P9	JG
P3	24.08.26	Updated to suit Site Layout rev P8	JG
P2	18.08.26	Updated to suit Site Layout rev P7	JG

Wain HOMES

Project Title:
Middleton Road
Crumpsall

Drawing Title:
Phasing Plan

PLANNING

Drawing No: WH-001-NW-A-420

Scale:	Date:	Site Code:
1:500@A1	May. 2026	001
Drawn by: JG	Checked by: -	Revision: P4

N:\Working Drawings (Commercial)\06 Middleton Road, Crumpsall\01 - Planning\[CD01 - Architects\01 Site Layouts\02. Planning Layout\DWG\02. Phasing\WH-001-NW-A-420-P4 - Phasing Plan.dwg