

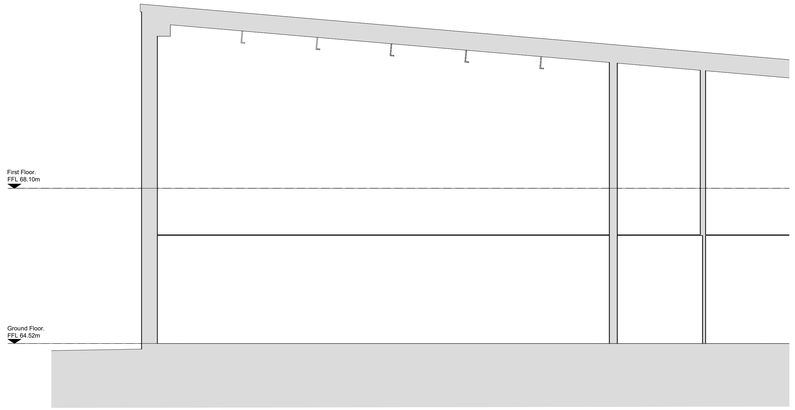



Proposed Section A-A
Scale 1:50@A0

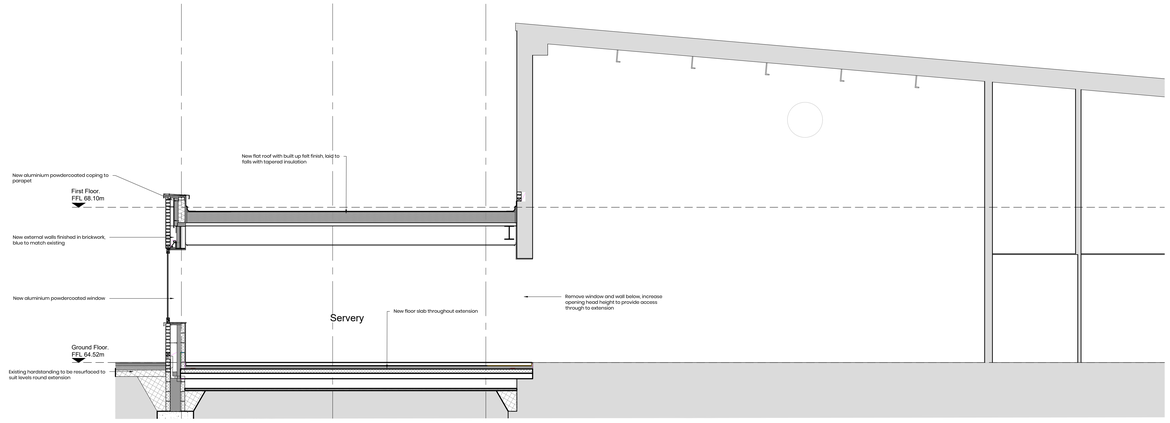

Proposed Section B-B
Scale 1:50@A0

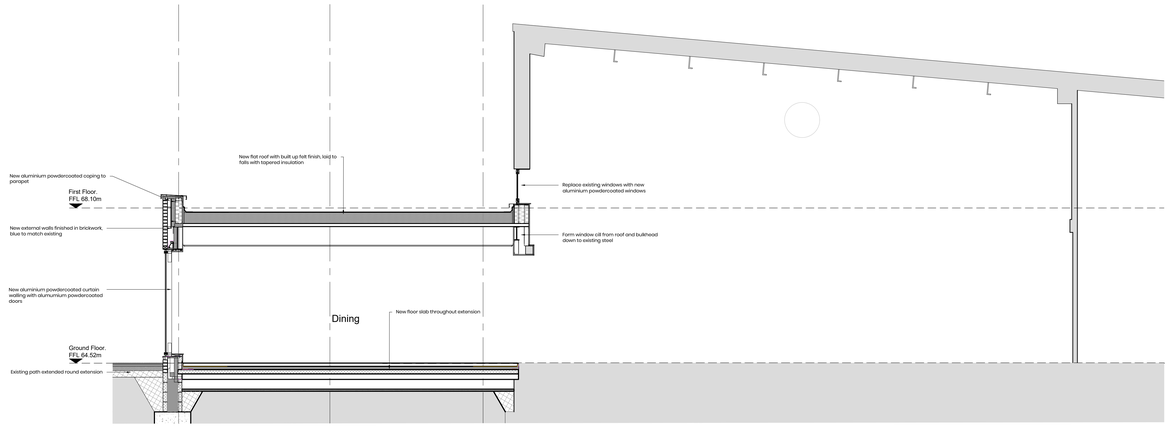

Proposed Section C-C
Scale 1:50@A0

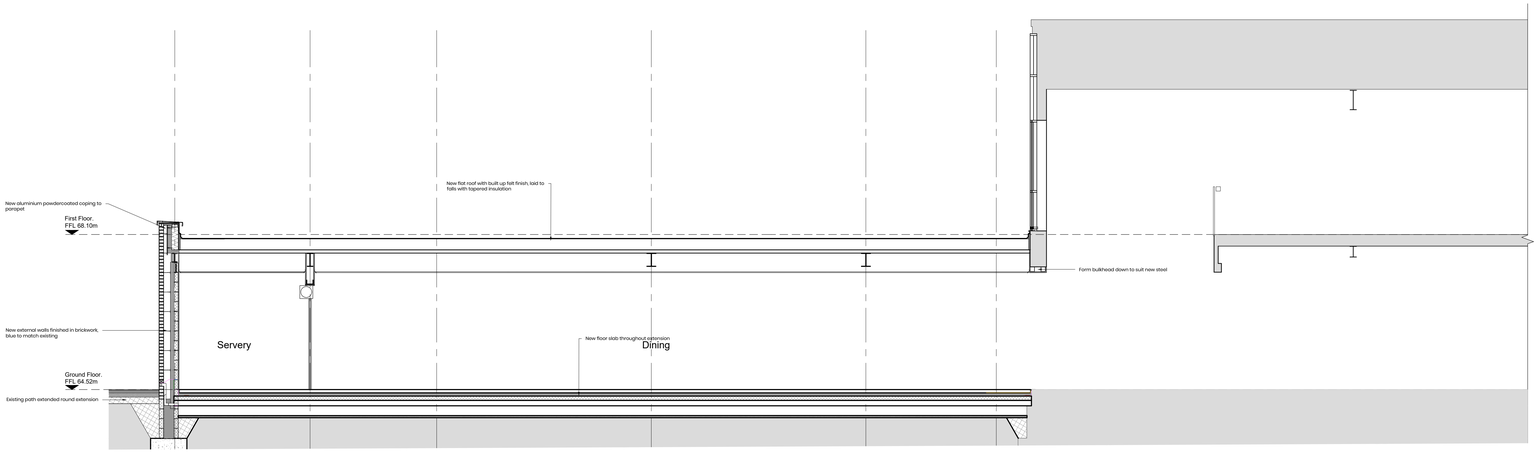

Proposed Section D-D
Scale 1:50@A0

This drawing is copyright and remains the property of Black Cat Building Consultancy.

All drawings are to be read in conjunction with all accompanying information. All dimensions must be checked and verified on site before commencing any work or producing drawings.

Any discrepancy's found should be imediately notified to Black Cat Building Consultancy.

Once drawing is in general circulation Black Cat Building Consultancy take no responsibility for the accuracy or information taken from them.

0 0.5 1 1.5 2 2.5m
Scale - 1:50

Rev	Description	Dr By	Ap By	Date
D	Amended to suit structural info	RB	AMcG	09.07.2026
C	Amended to suit structural info	RB	AMcG	09.07.2026
B	Revised for tender	RB	AMcG	03.07.2026
A	Size to suit budget costs	RB	AMcG	01.07.2026

CLIENT NAME
Bright Futures Educational Trust

CONTRACT/PROJECT NAME
Gorton Education Village
Dining Hall Extension

DRAWING TITLE
Proposed Sections

PROJECT NUMBER	DATE
	23.06.2026
DRAWING NUMBER	**REVISION**
BFET-GEV-DHE-XX-X-00-002	D
SCALE	**DRAWN BY**
1:50 @A0	RB
ISSUE STATUS	**APPROVED BY**
Tender	AMcG

BLACK CAT HQ
ONE ST JAMES SQUARE
MANCHESTER
M2 6DN
+44 (0) 161 359 4313
enquiries@bccconsultancy.co.uk

BLACK CAT