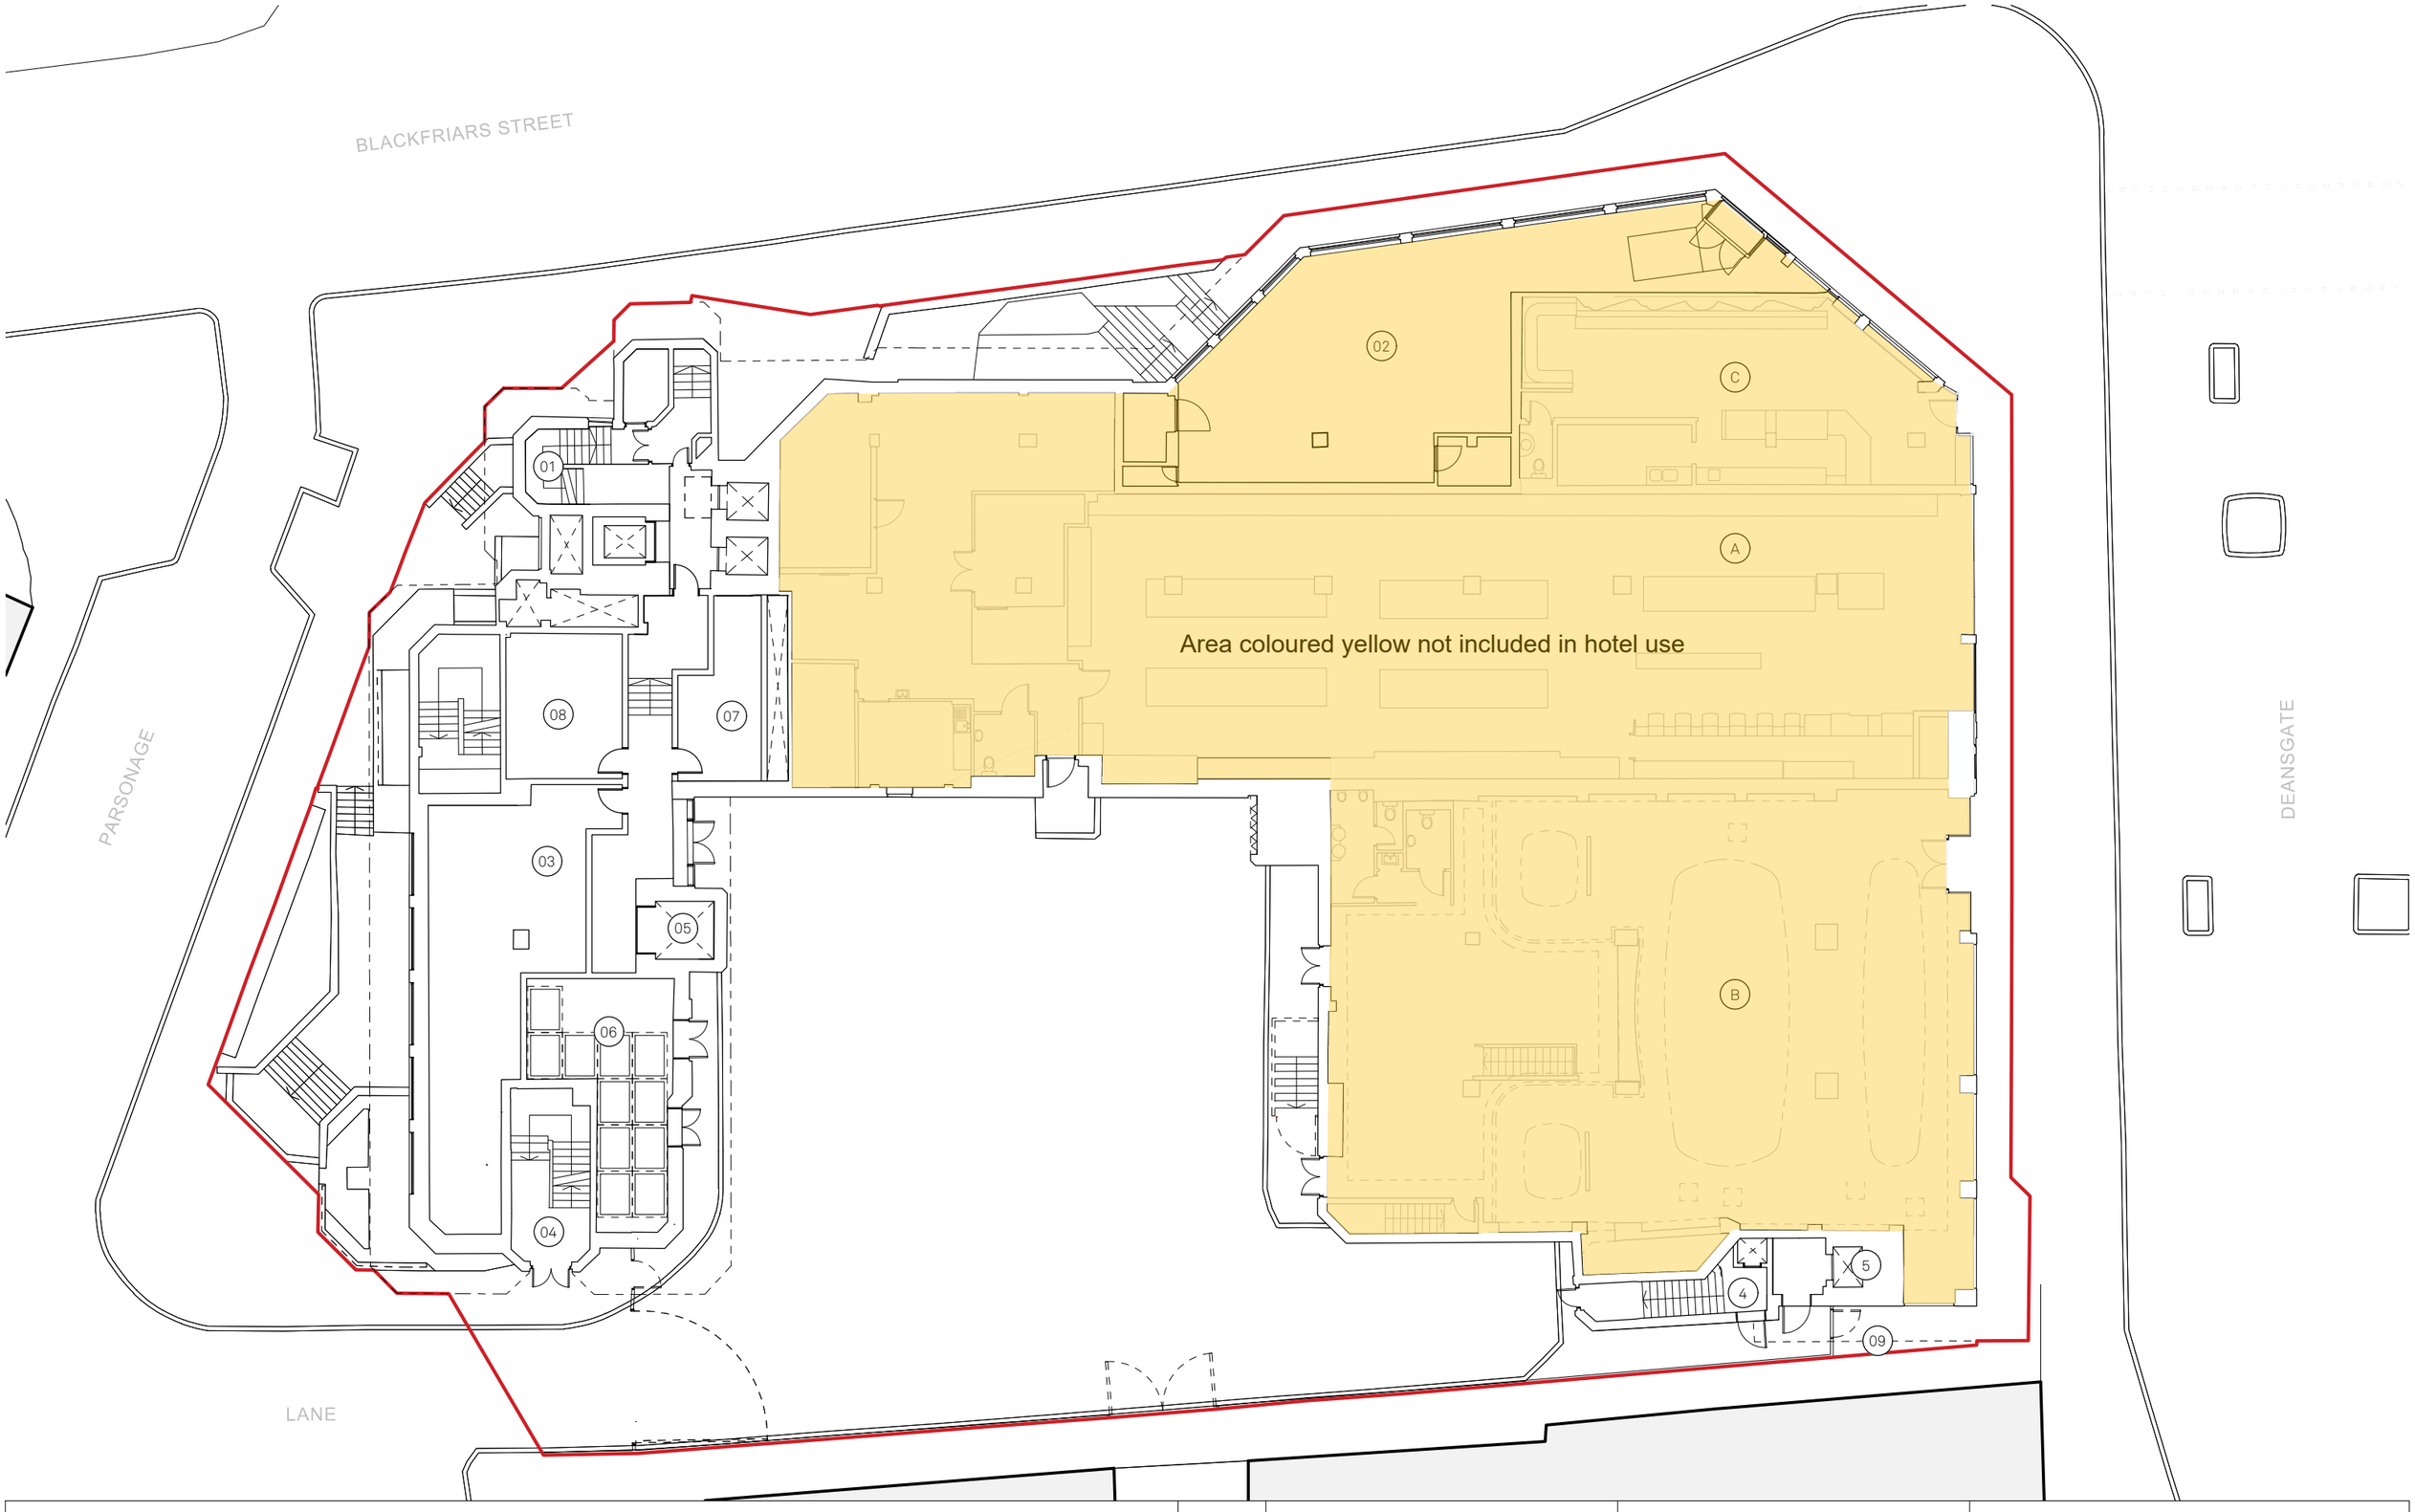


Key:

- Application Boundary
- (01) Main Stair
- (02) New Commercial Unit
- (03) Laundry Storage
- (04) Escape Stair
- (05) BOH Lift
- (06) Refuse Store
- (07) Staff Toilets
- (08) Staff Changing
- (09) Extended fence with proposed gates to match existing fence
- (A) Existing Tenant - Tesco
- (B) Existing Tenant - TF
- (C) Existing Tenant - La Vie Cafe

North:

Project:
Maybrook House Hotel
Deansgate Road

Title:
Ground Floor
General Arrangement Floorplan
Proposed

Jon Matthews Architects
Union, 2-10 Albert Square, Manchester, M2 6LW
0161 974 3690

Status:	Scale:	Date:	Drawing No:	Rev:
Planning	1:200 @ A3	28/05/26	275-JMA-B1-00-DR-A-022200	P09

Copyright of this drawing is vested in Jon Matthews Architects and must not be copied or reproduced without written consent. Figured dimensions only are to be taken from this drawing. Do not scale from this drawing. For full company disclosure please visit www.jonmatthewsarchitects.com