


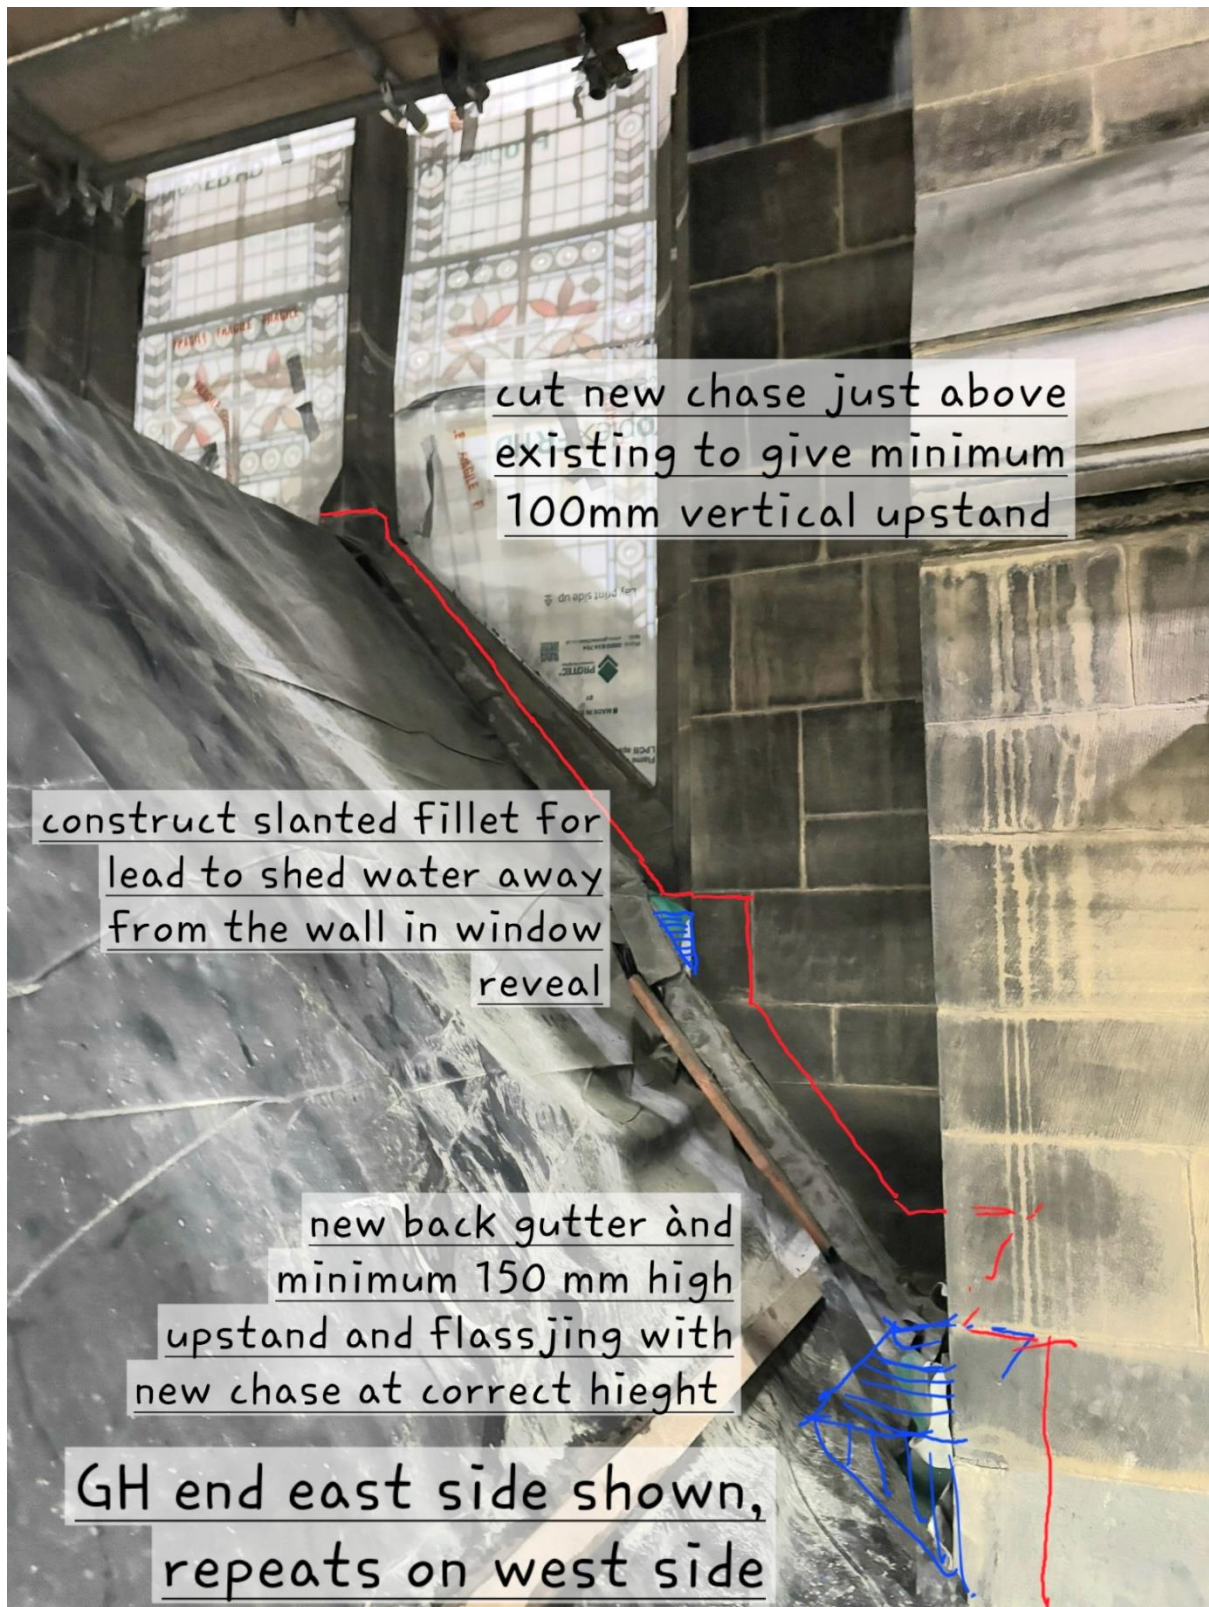

Document Number	OTH-PUR-TH-RF-SKE-A-3876
Document Name	Chase and back gutter setting out and notes to Roofs GHR 04
Revision	-
Date	28/11/2024
Status	For Construction