



8no. Vertical Cycle Rack Plan

Scale - 1:50@A3

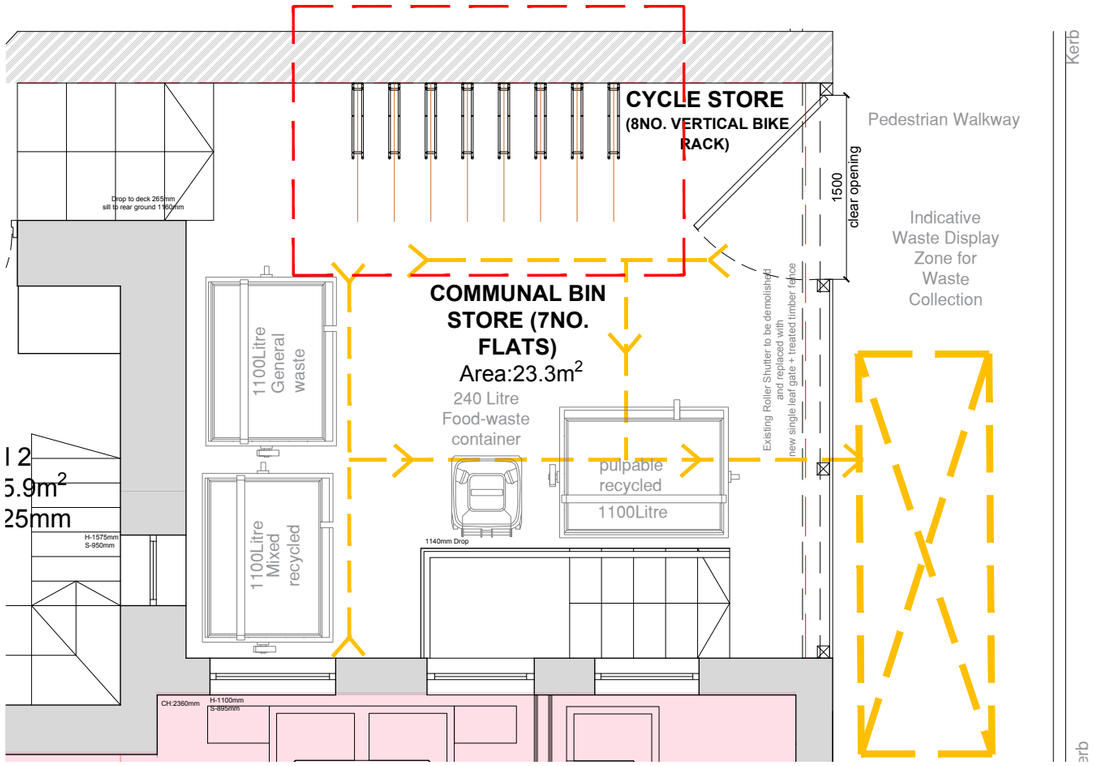


Illustrative Vertical Bike Rack

Scale - N/A

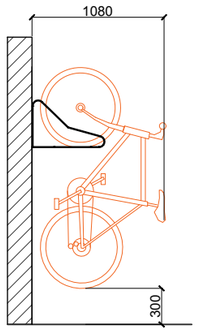

Side Elevation

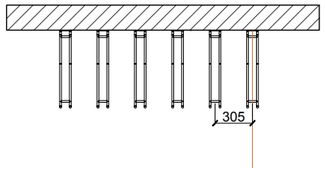


Plan View

NOTE:
Clear access space in front of wall: 1080mm
Min. spacing between racks: 305mm

Typical Vertical Cycle Rack Setting-Out

Scale - 1:50@A3

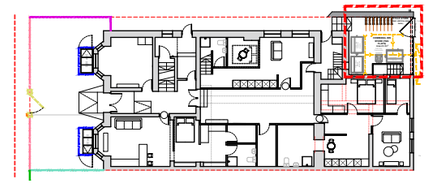

Location Plan

Scale - 1:500@A3

x

DESIGNING FOUNDATIONS
architecture

Project North

Notes:

1. All interior dimensions including ceiling heights are taken to and from finished surfaces unless stated otherwise.
2. All levels and dimensions must be checked on site.
3. For any discrepancies with the information depicted in this drawing please contact DF_A Architectural Services.
4. Responsibility cannot be accepted for alterations made to this drawing without prior permission from DF_A Architectural Services.
5. These are planning drawings and room layout guidelines, they should not be used as a set of construction drawings.
   - Please refer to note 2.

Key Plan

Not to scale



Revisions

REV	DATE	D.B.	C.B	NOTES
P1	24.08.2026	EA	EA	INITIAL ISSUE
P2	02.09.2026	EA	EA	REV. CYCLE STORE LOCATION

Client:
NQ HOUSE

Project:
1394 Ashton Old Rd, Openshaw, Manchester M11 1JX

Status:
P1-Planning

Revision:
P2

Title:
Secure Cycle Storage

Drawn by: RA
Approved by: EA
Date: 01.08.2025
Job no: 20251005
Scale: 1:100@A3

Drawing NO:

2700