



OUR
TOWN
HALL
PROJECT

Document Name: The Great Hall – Roof Void Higher Gantry


Document Ref: OTH-PUR-TH-ZZ-DWG-A-5161

Status: For Construction


Document Type: Drawings

Revision History:


REV.	DATE	DESCRIPTION OF CHANGE
-	08/04/2022	First Issue

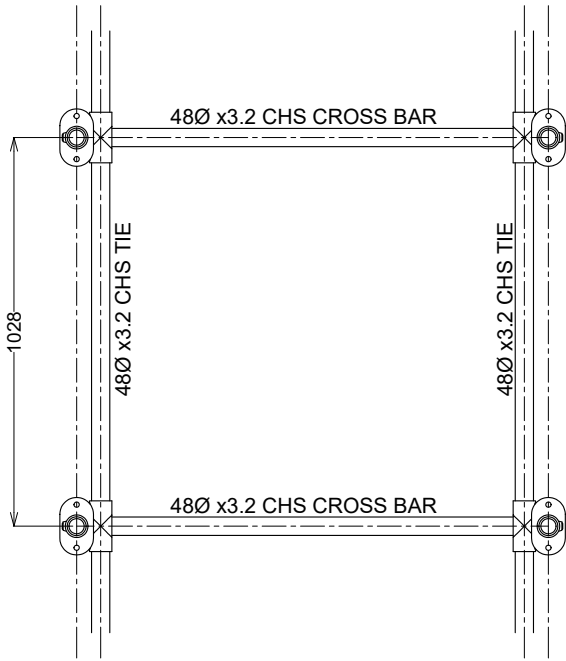


PLAN VIEW

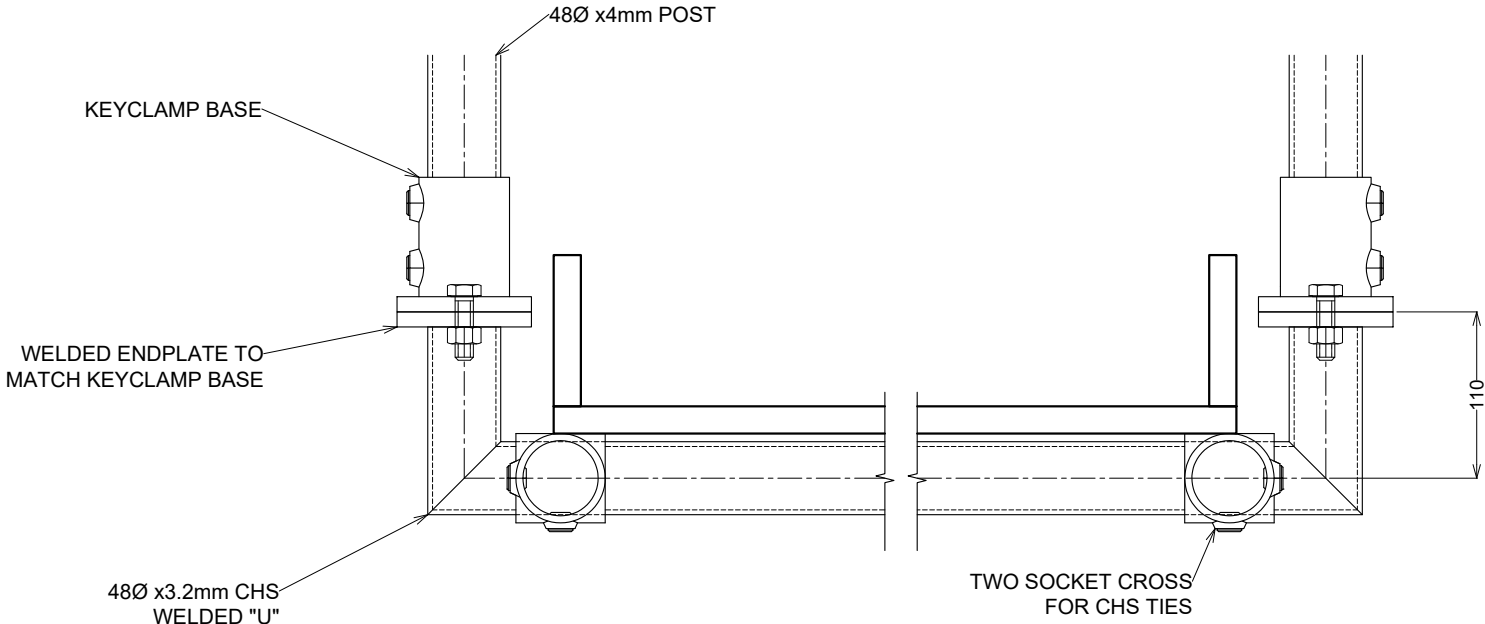

TYPICAL CROSSBAR

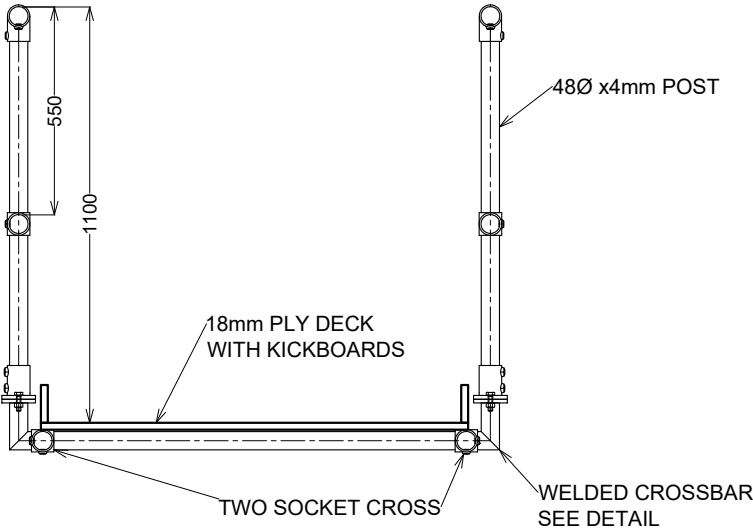

SECTION VIEW

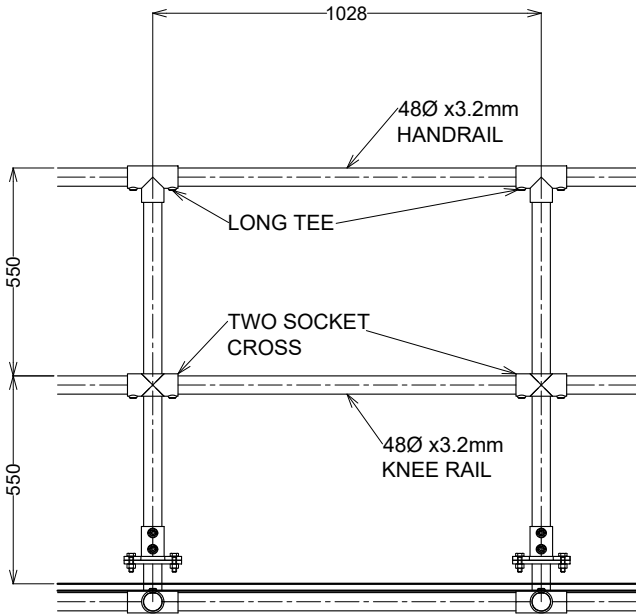

SIDE ELEVATION

P01	Issued for Comments	08/04/22
REV MARK	REVISION DESCRIPTION	REVISION DATE
 Unit C, Pocket Nook Lane Lowton WA3 1AW Tel: 01942 263570		
DRAWING TITLE	Great Hall Roof Void Gantry	
CONTRACT	OTH	
MODELLED BY	MAP	ISSUE DATE
CONTRACT No	22-118	SCALE 1:20 1:5
DRAWING No	G [1]	STATUS S3 - Suitable for Review & Comment
CLIENT DRAWING No	OTH-MAP-TH-ZZ-DWG-X-3001	REVISION No. P01