

Restoration

Indent Repairs to stonework:
New replacement indents to decorative items showing significant deterioration where the detail of the profile has been lost including capitals, plinths & skirtings.

Mortar Repairs to Stonework:
Mortar repairs to stonework to be undertaken to areas which have experienced minor damage due to removal of surface fixed services of fittings. Mortar to be colour and texture matched to base stone.

Inappropriate repairs to masonry:
Previous inappropriate or visually obtrusive mortar repairs to be carefully removed and replaced with mortar repair to match base colour and texture of substrate.


Historic Light Fittings:
Refer to ARUP information for details of alterations.

Cleaning

General:
All surfaces identified for retention and restoration to be cleaned using a soft brush with dust extraction prior to commencing cleaning.

Performance clean to stonework with efflorescence:
Record and defrass stone with a stiff brush and apply clay poultice (with paper fibres) in order to remove existing salt efflorescence in accordance with specification. Clay poultice application to extend to full tile/stone affected by the salts.

Unification Cleaning Stonework:
Latex clean to areas adjacent to performance clean and / or stone indents to include the whole bay.

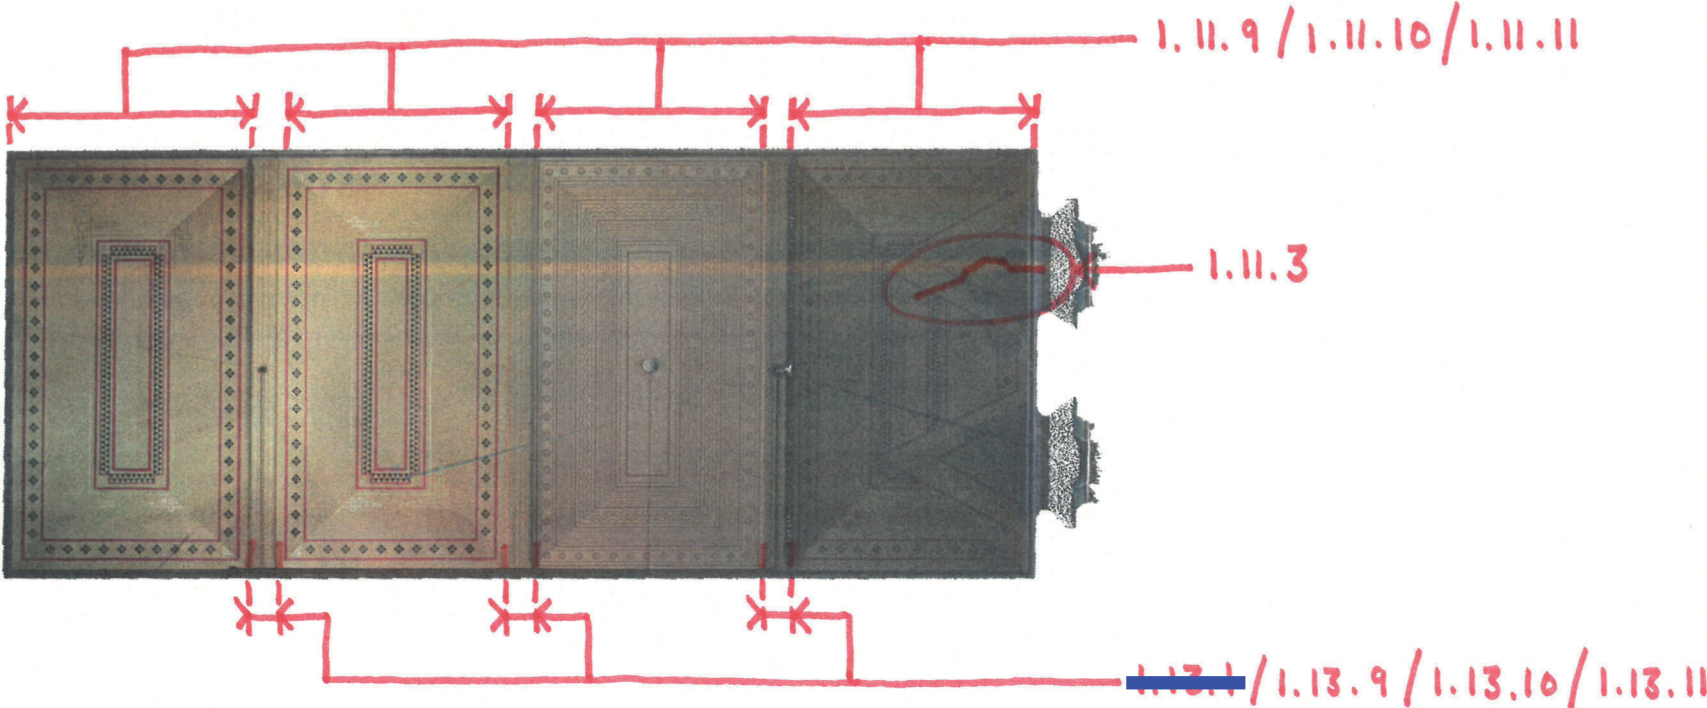

SS-505 Lord mayors Stairs Ceiling 5 Scale 1:50


Please Note
VHS sheets updated to align with the relevant repair schedule updates
All updates in blue for clarity

Scale Bars to be used as guidance only - refer to sheet size below


1:100mm	1000	3000	5000
1:200mm	5000	8000	
1:500 M	5	15	25
1:1250 M	10	30	50 70

Drawings are based on survey data and may not accurately represent what is physically present.
Do not scale from this drawing. All dimensions are to be verified on site before proceeding with the work.
All dimensions are in millimeters unless noted otherwise.
Purcell shall be notified in writing of any discrepancies.

Key Plan

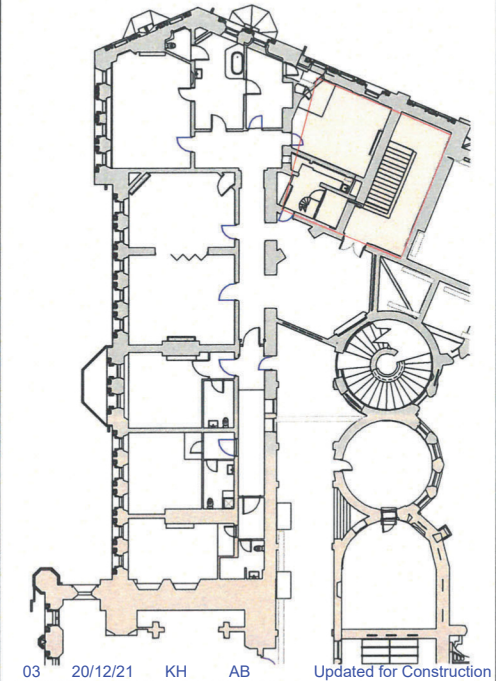

 OUR TOWN HALL PROJECT

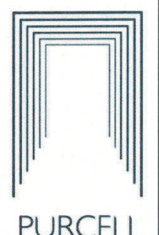 PURCELL

Project Office, Room 308, Town Hall, MANCHESTER M60 2L1
+44 (0) 7970 097 432
www.purcelluk.com

PROJECT STATUS	RIBA STAGE 5
CLIENT	MANCHESTER CITY COUNCIL
PROJECT	OUR TOWN HALL
DRAWING TITLE	ZZ-S05 Lord Mayors Staircase Ceiling 5
SIZE & SCALE	[A3] As indicated
DRAWING STATUS	For Construction
JOB NUMBER	236959
DRAWING NO.	OTH-PUR-TH-ZZ-DWG-A-5877
REV	03

PURCELL 2019. PURCELL © IS THE TRADING NAME OF PURCELL ARCHITECTURE LTD.