




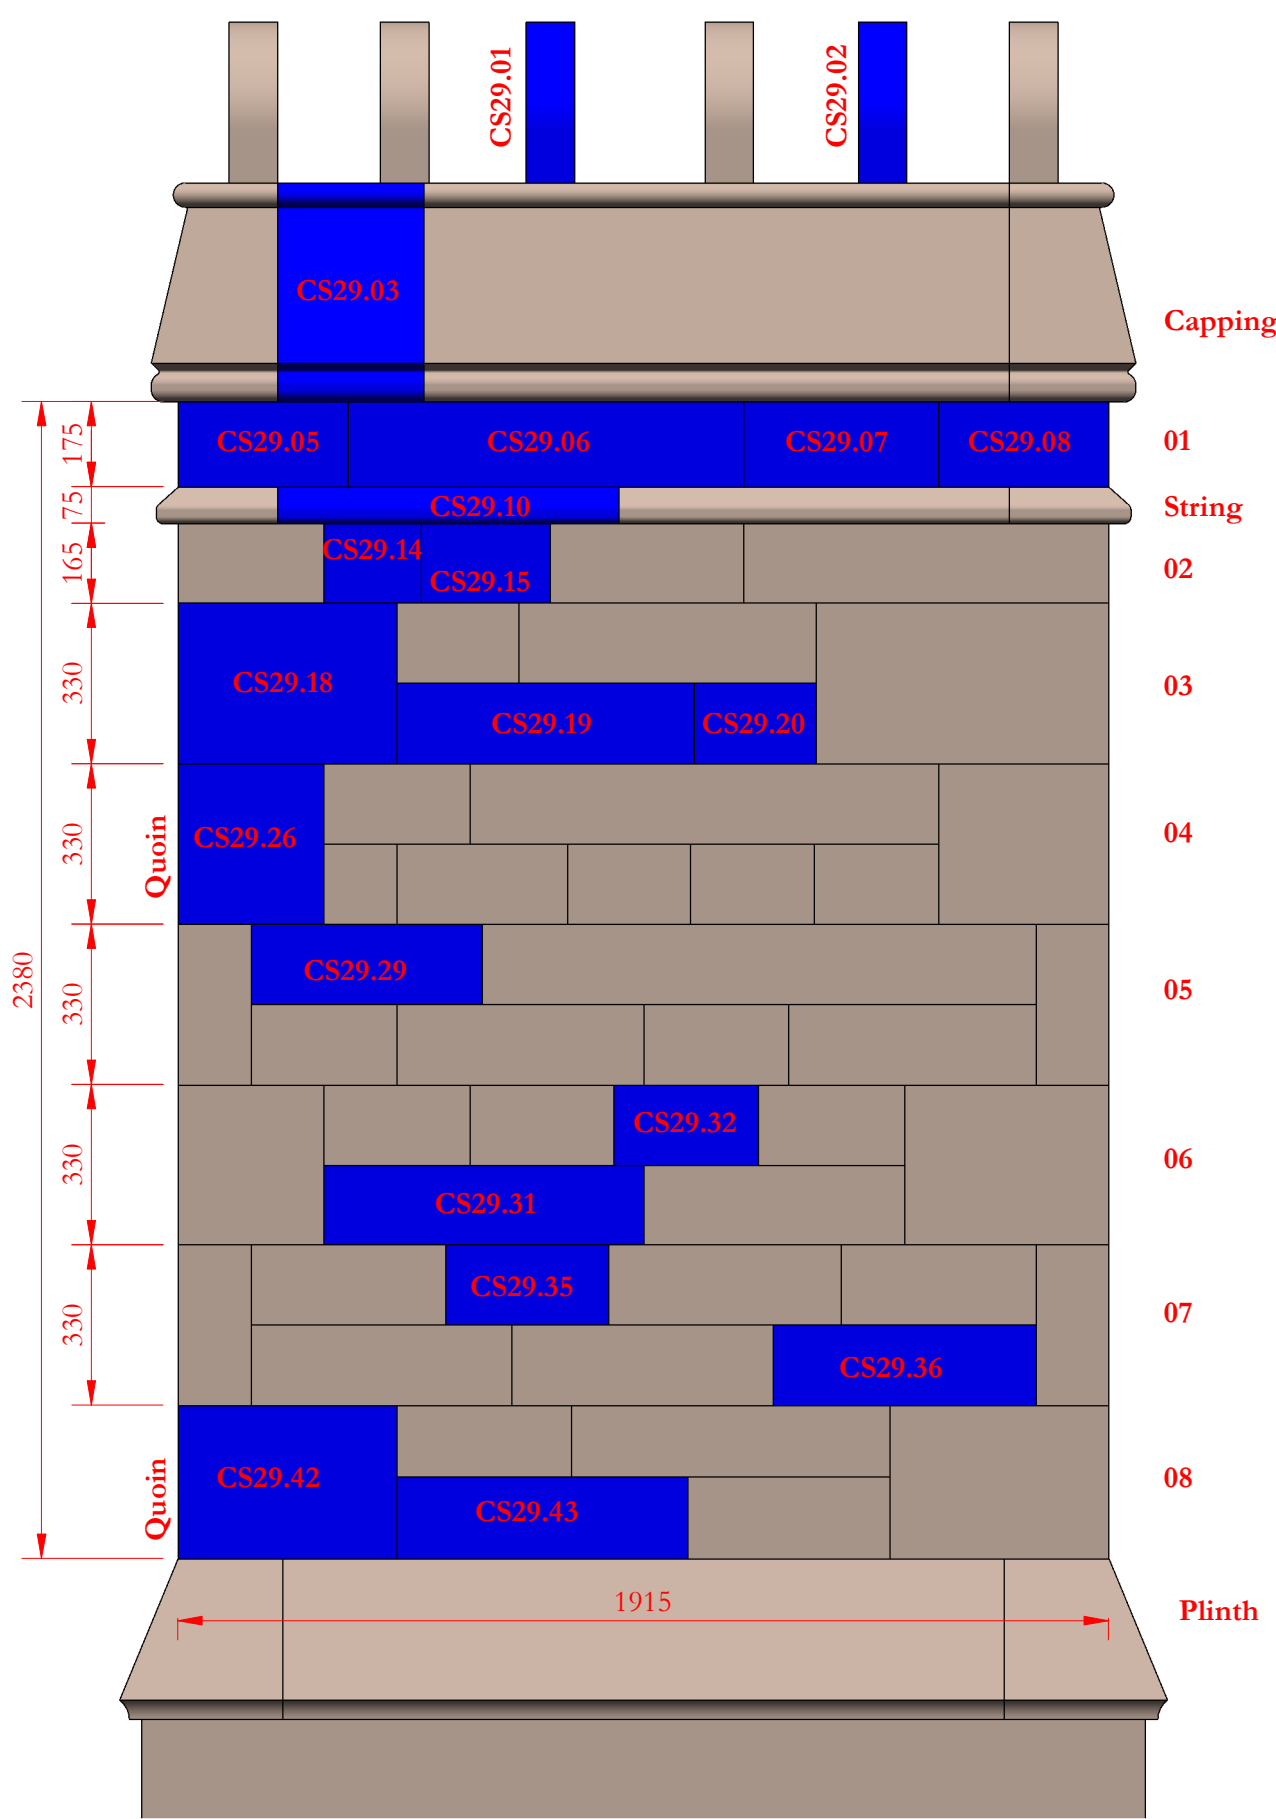


1 CS29 North
1 : 20

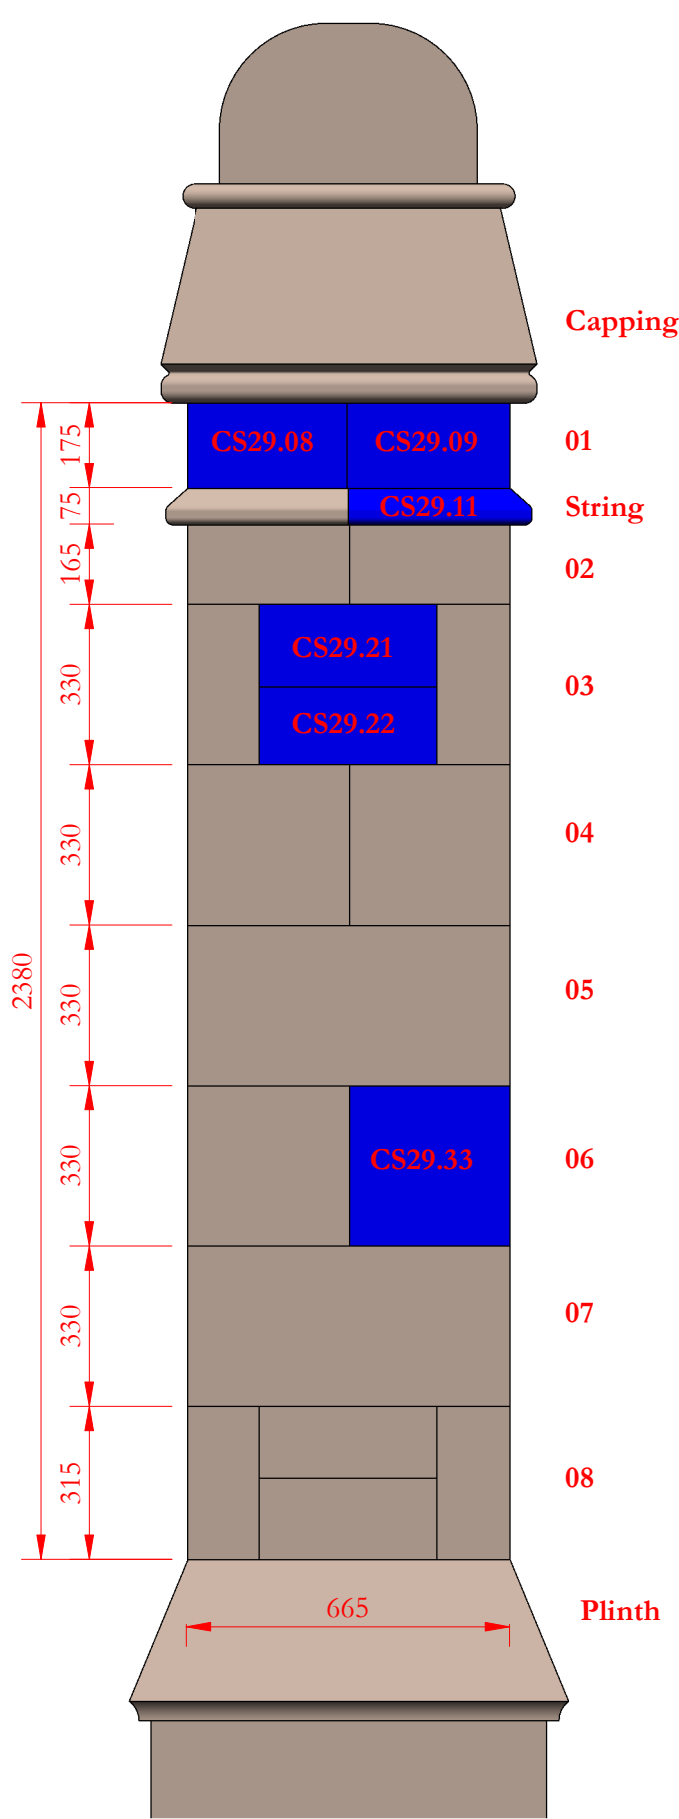

2 CS29 West
1 : 20

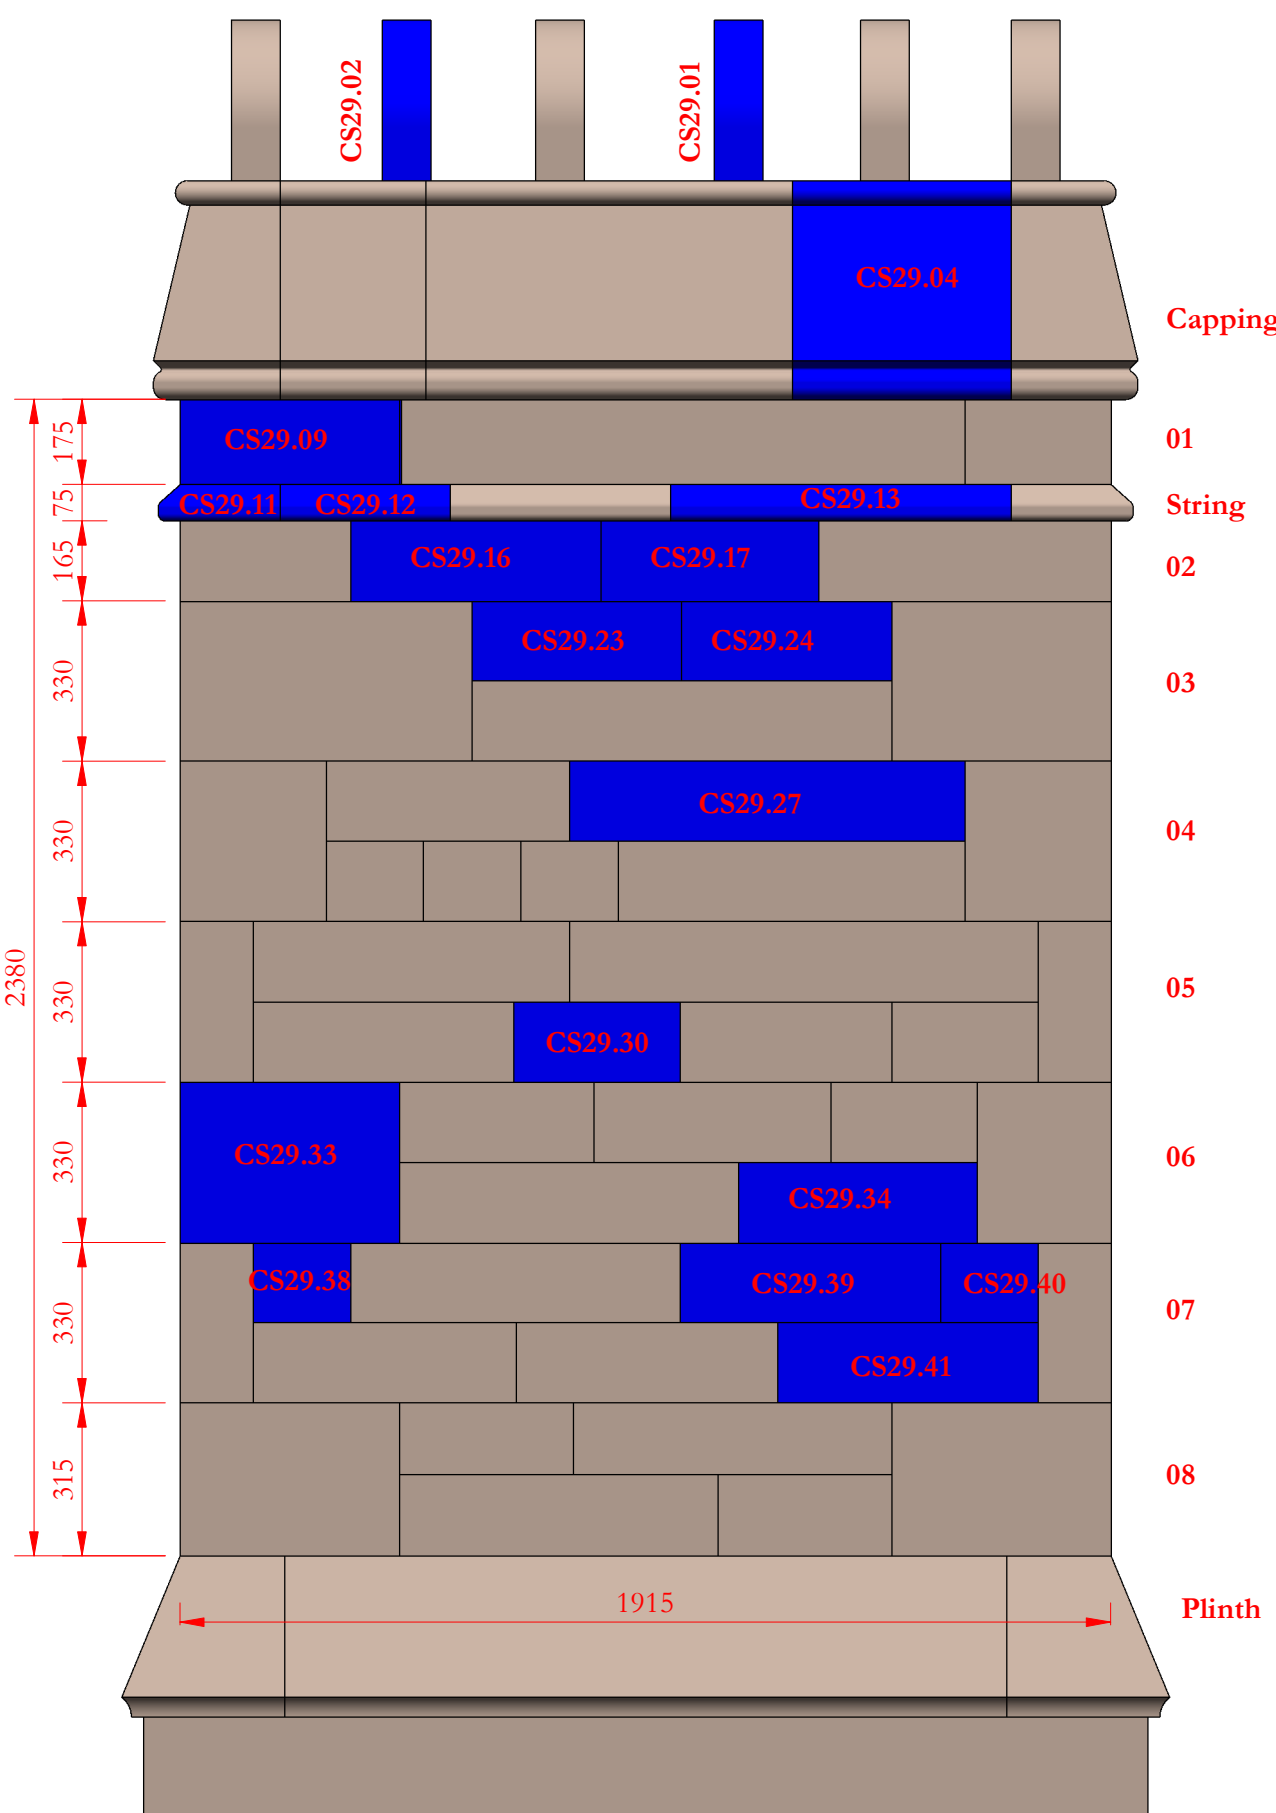

3 CS29 South
1 : 20

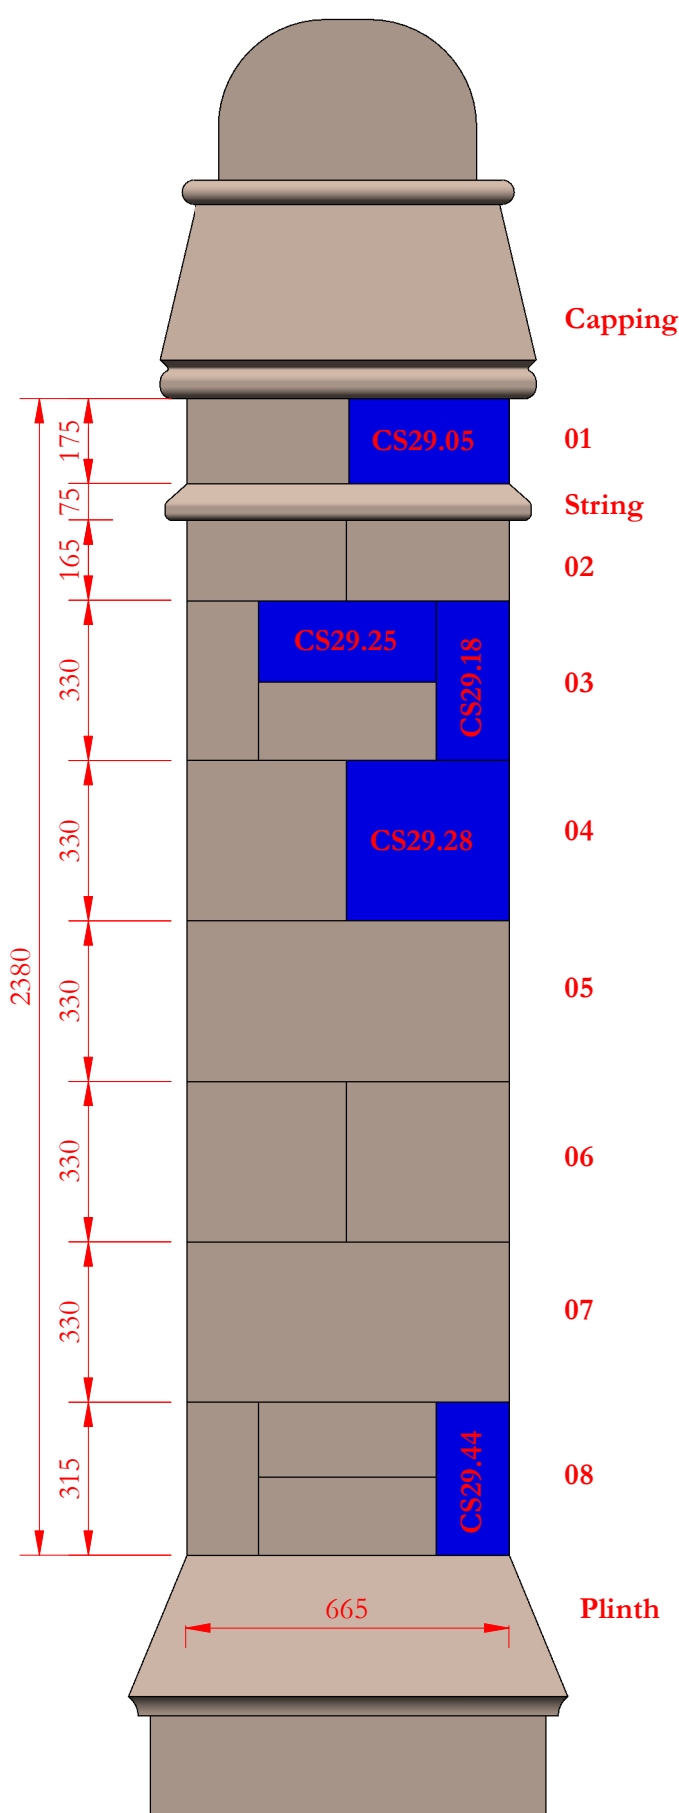

4 CS29 East
1 : 20

Scale Bars to be used as guidance only - refer to sheet size below

1:100	mm	1000	3000	5000	7000
1:200	mm	5000	8000	12000	16000
1:500	M	5	15	25	35
1:1250	M	10	30	50	70

Notes:
Drawings are based on survey data and may not accurately represent what is physically present.
Do not scale from this drawing. All dimensions are to be verified on site before proceeding with the work.
All dimensions are in millimeters unless noted otherwise.
Purcell shall be notified in writing of any discrepancies.

Key Plan


KEY

CS29.04 Replacement stone component and reference number

01	29/11/2018	GR	GR	Chimney completely redrawn
-	15/01/2018	GR	GR	First issue
ISSUE	DATE	APPROVED	DRAWN	DESCRIPTION



OUR
TOWN
HALL
PROJECT

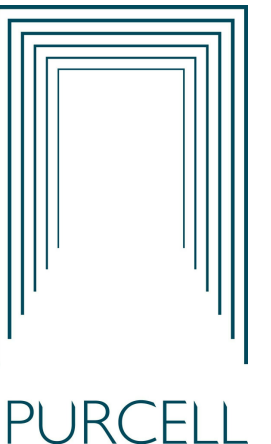

PURCELL

Project Office, Room 308, Town Hall, MANCHESTER M60 2L1
+44 (0) 7970 097 432
www.purcelluk.com

PROJECT STATUS	RIBA STAGE 3
CLIENT	MANCHESTER CITY COUNCIL
PROJECT	OUR TOWN HALL
DRAWING TITLE	Chimney CS29
SIZE & SCALE	A1: 1 : 20
DRAWING STATUS	For Information
JOB NUMBER	236959
DRAWING NO.	OTH-PUR-TH-ZZ-DWG-A-9020
REV	01

© PURCELL 2012. PURCELL IS THE TRADING NAME OF PURCELL MILLER TRITTON LLP