
Location Plan

Site Address: **Oxford Road Railway Station, Oxford Road Station Approach, Manchester, M1 6FU**

PlanningPortal

Date Produced: **08-Sep-2026**

Scale: **1:1250 @A4**

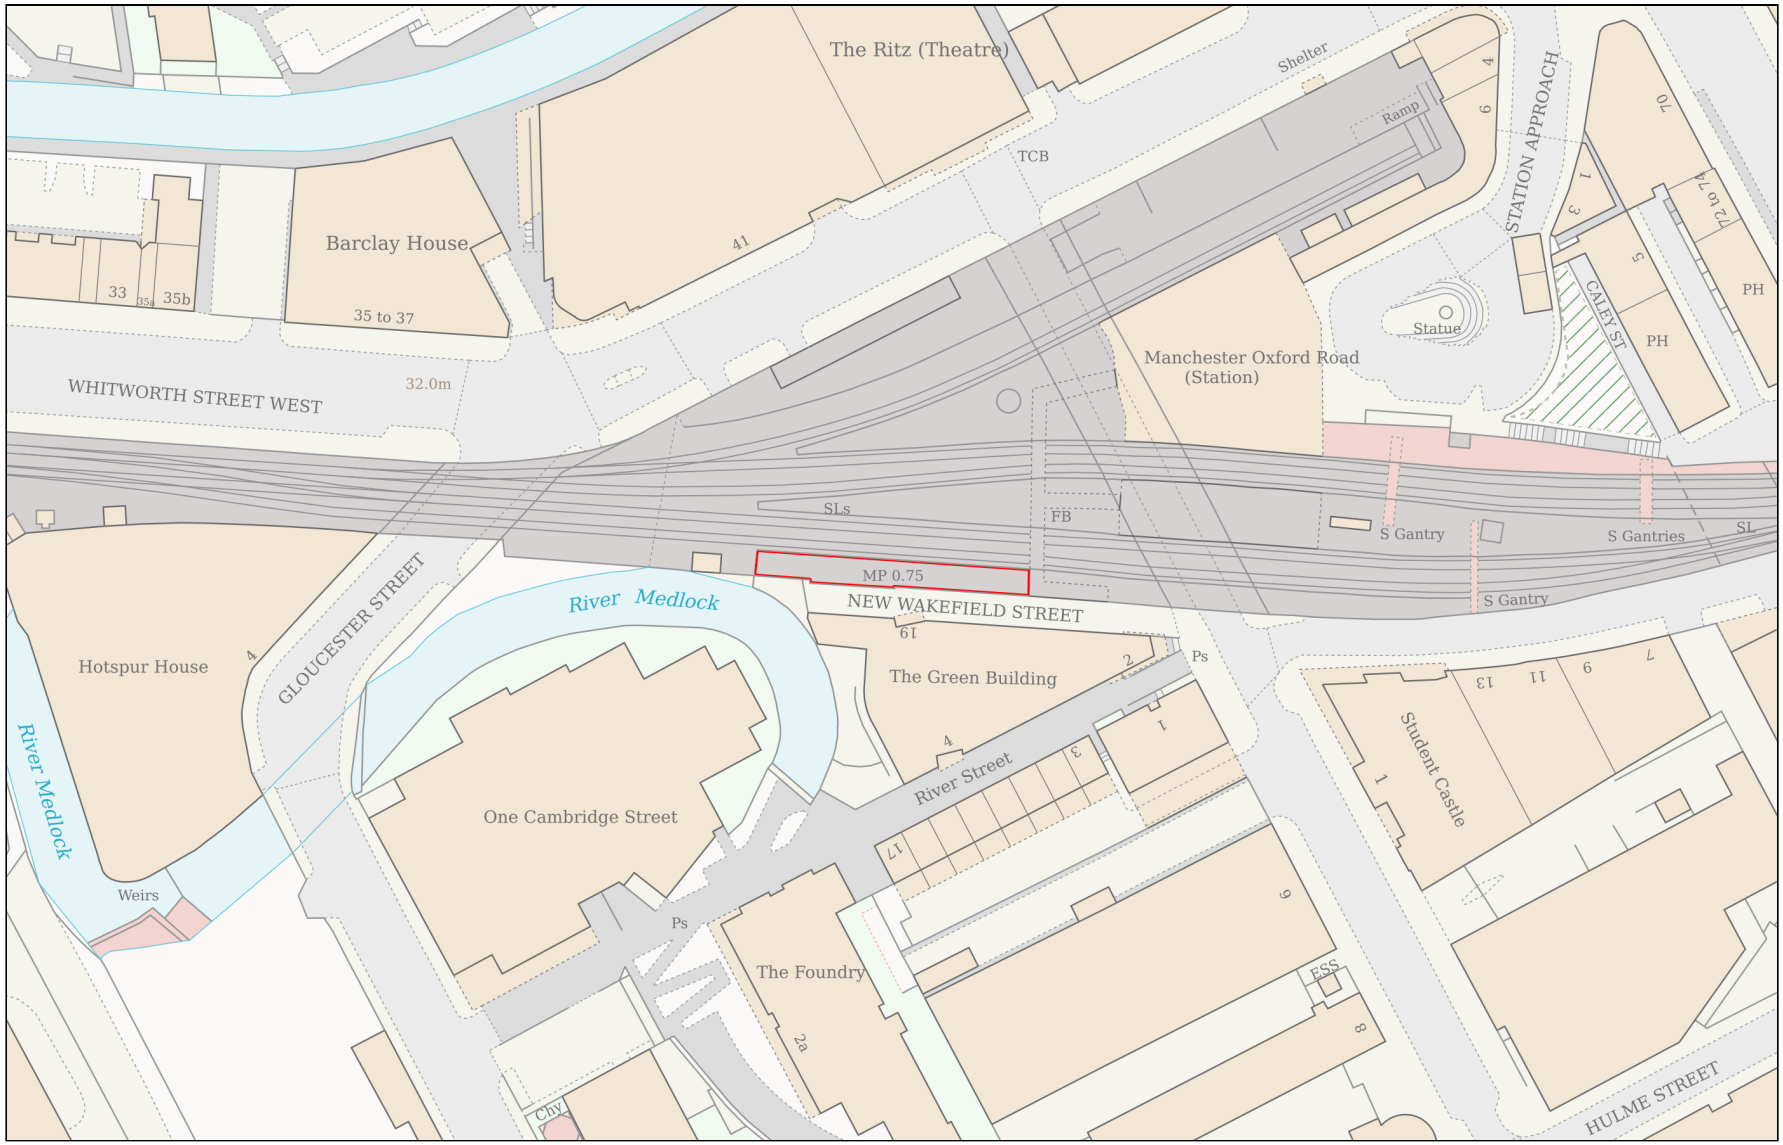

N

0 50

Metres

Planning Portal Reference: **PP-15210684v1**

Powered By TerraQuest

© Crown copyright and database rights 2026 OS 100042766