
Location Plan

Site Address: **230, Kings Road, Manchester, M21 0XQ**

PlanningPortal

Date Produced: **08-Sep-2026**

Scale: **1:1250 @A3**

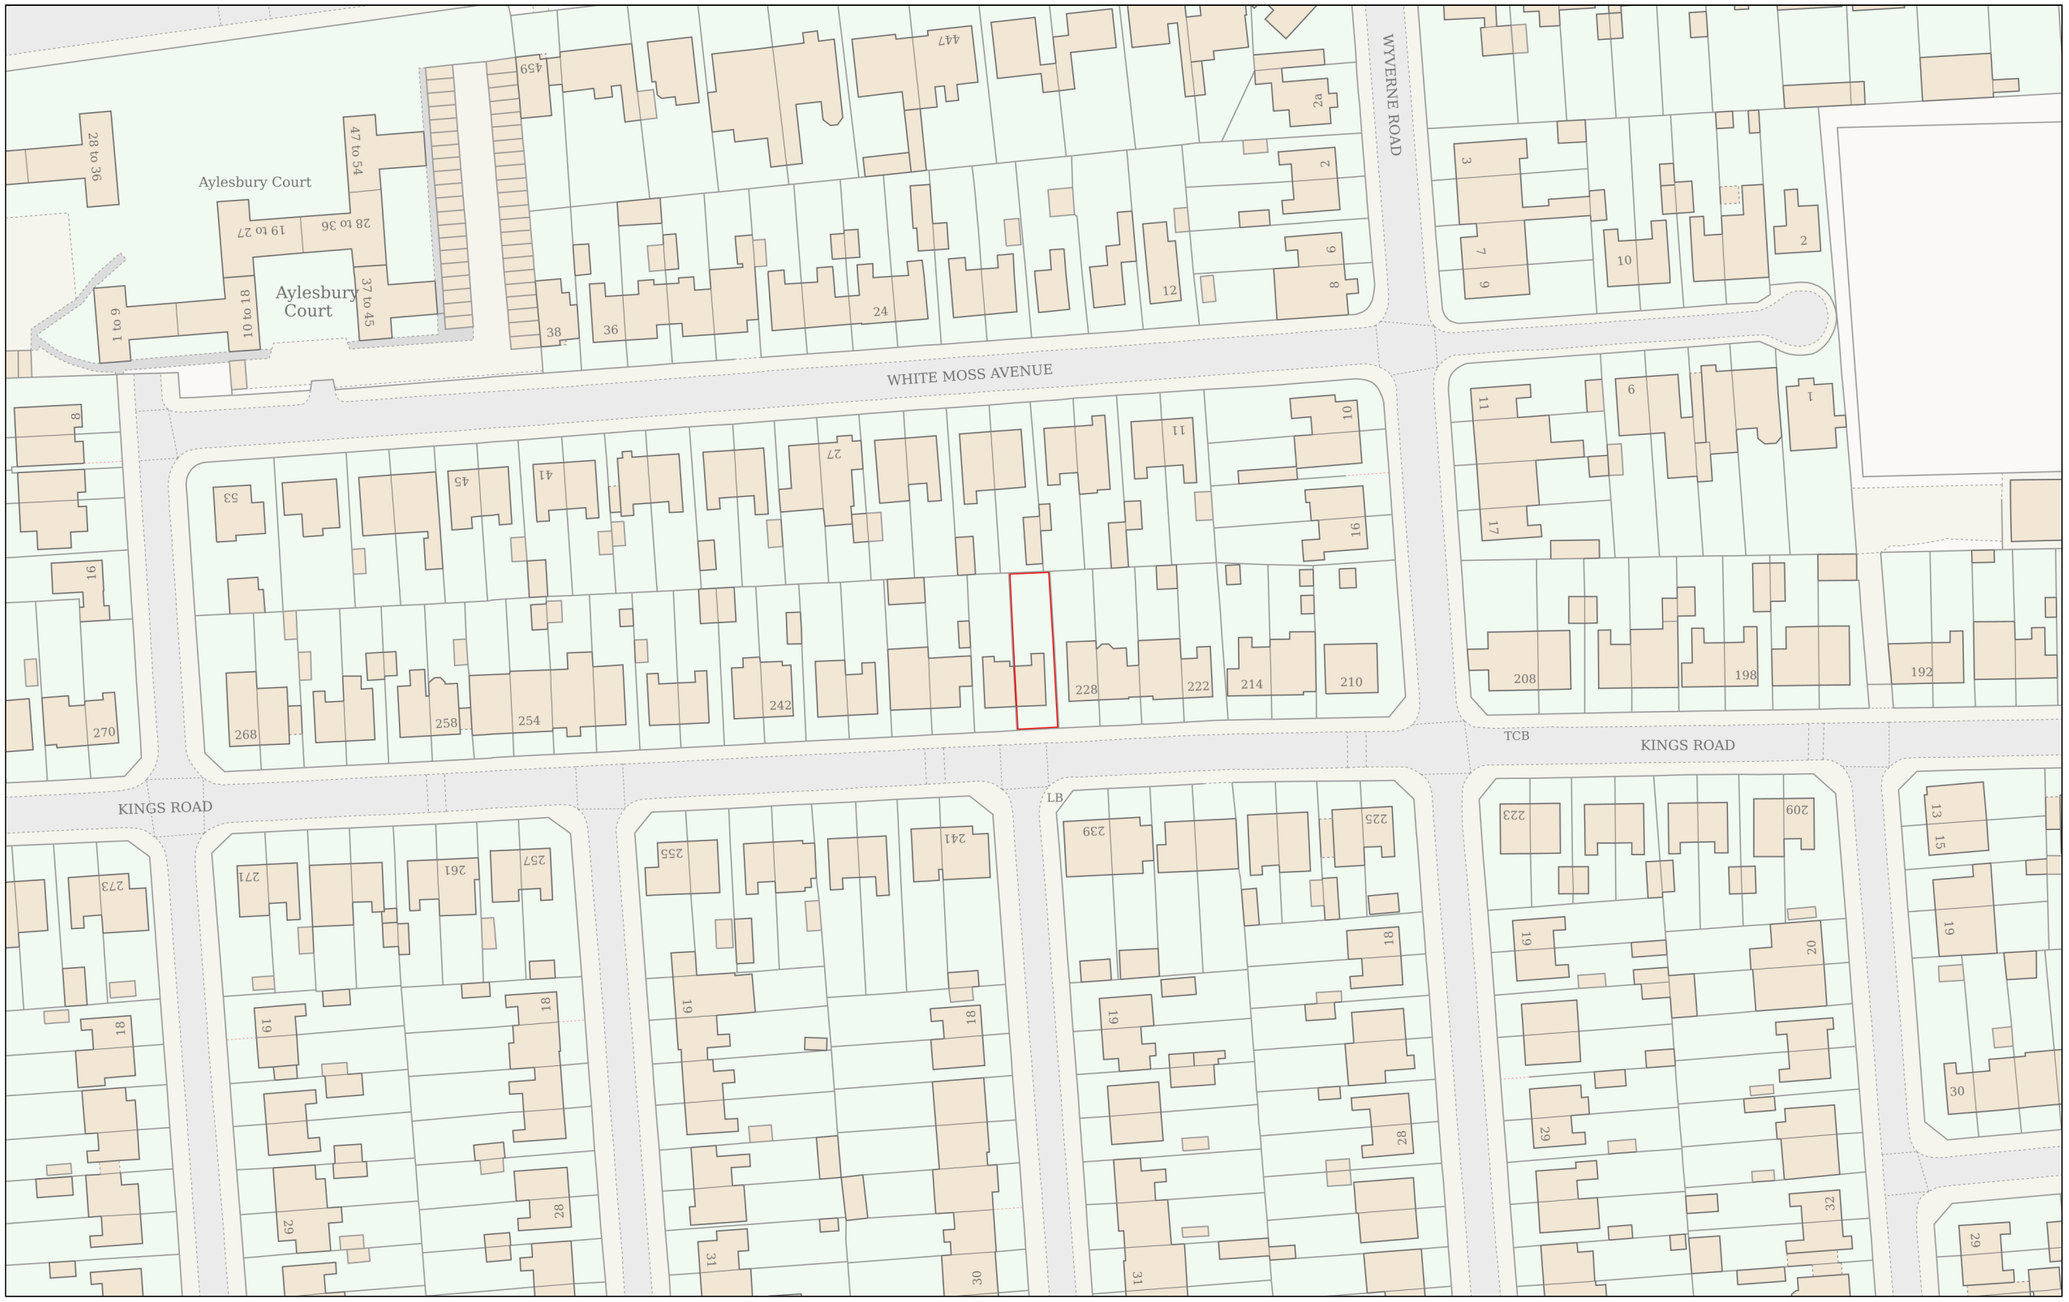

N

Planning Portal Reference: **PP-15209074v1**

0 50

Metres

Powered By TerraQuest

© Crown copyright and database rights 2026 OS 100042766