JCDecaux

A03087

MANCHESTER CITY COUNCIL

Roadside Advertising Estate

SITE LOCATION Pavement O/S 55-57

Bridge Street M3 3BQ


SITE PLAN & IMAGES

Manchester City Centre Unit Distribution

A03087

EXISTING

PROPOSED

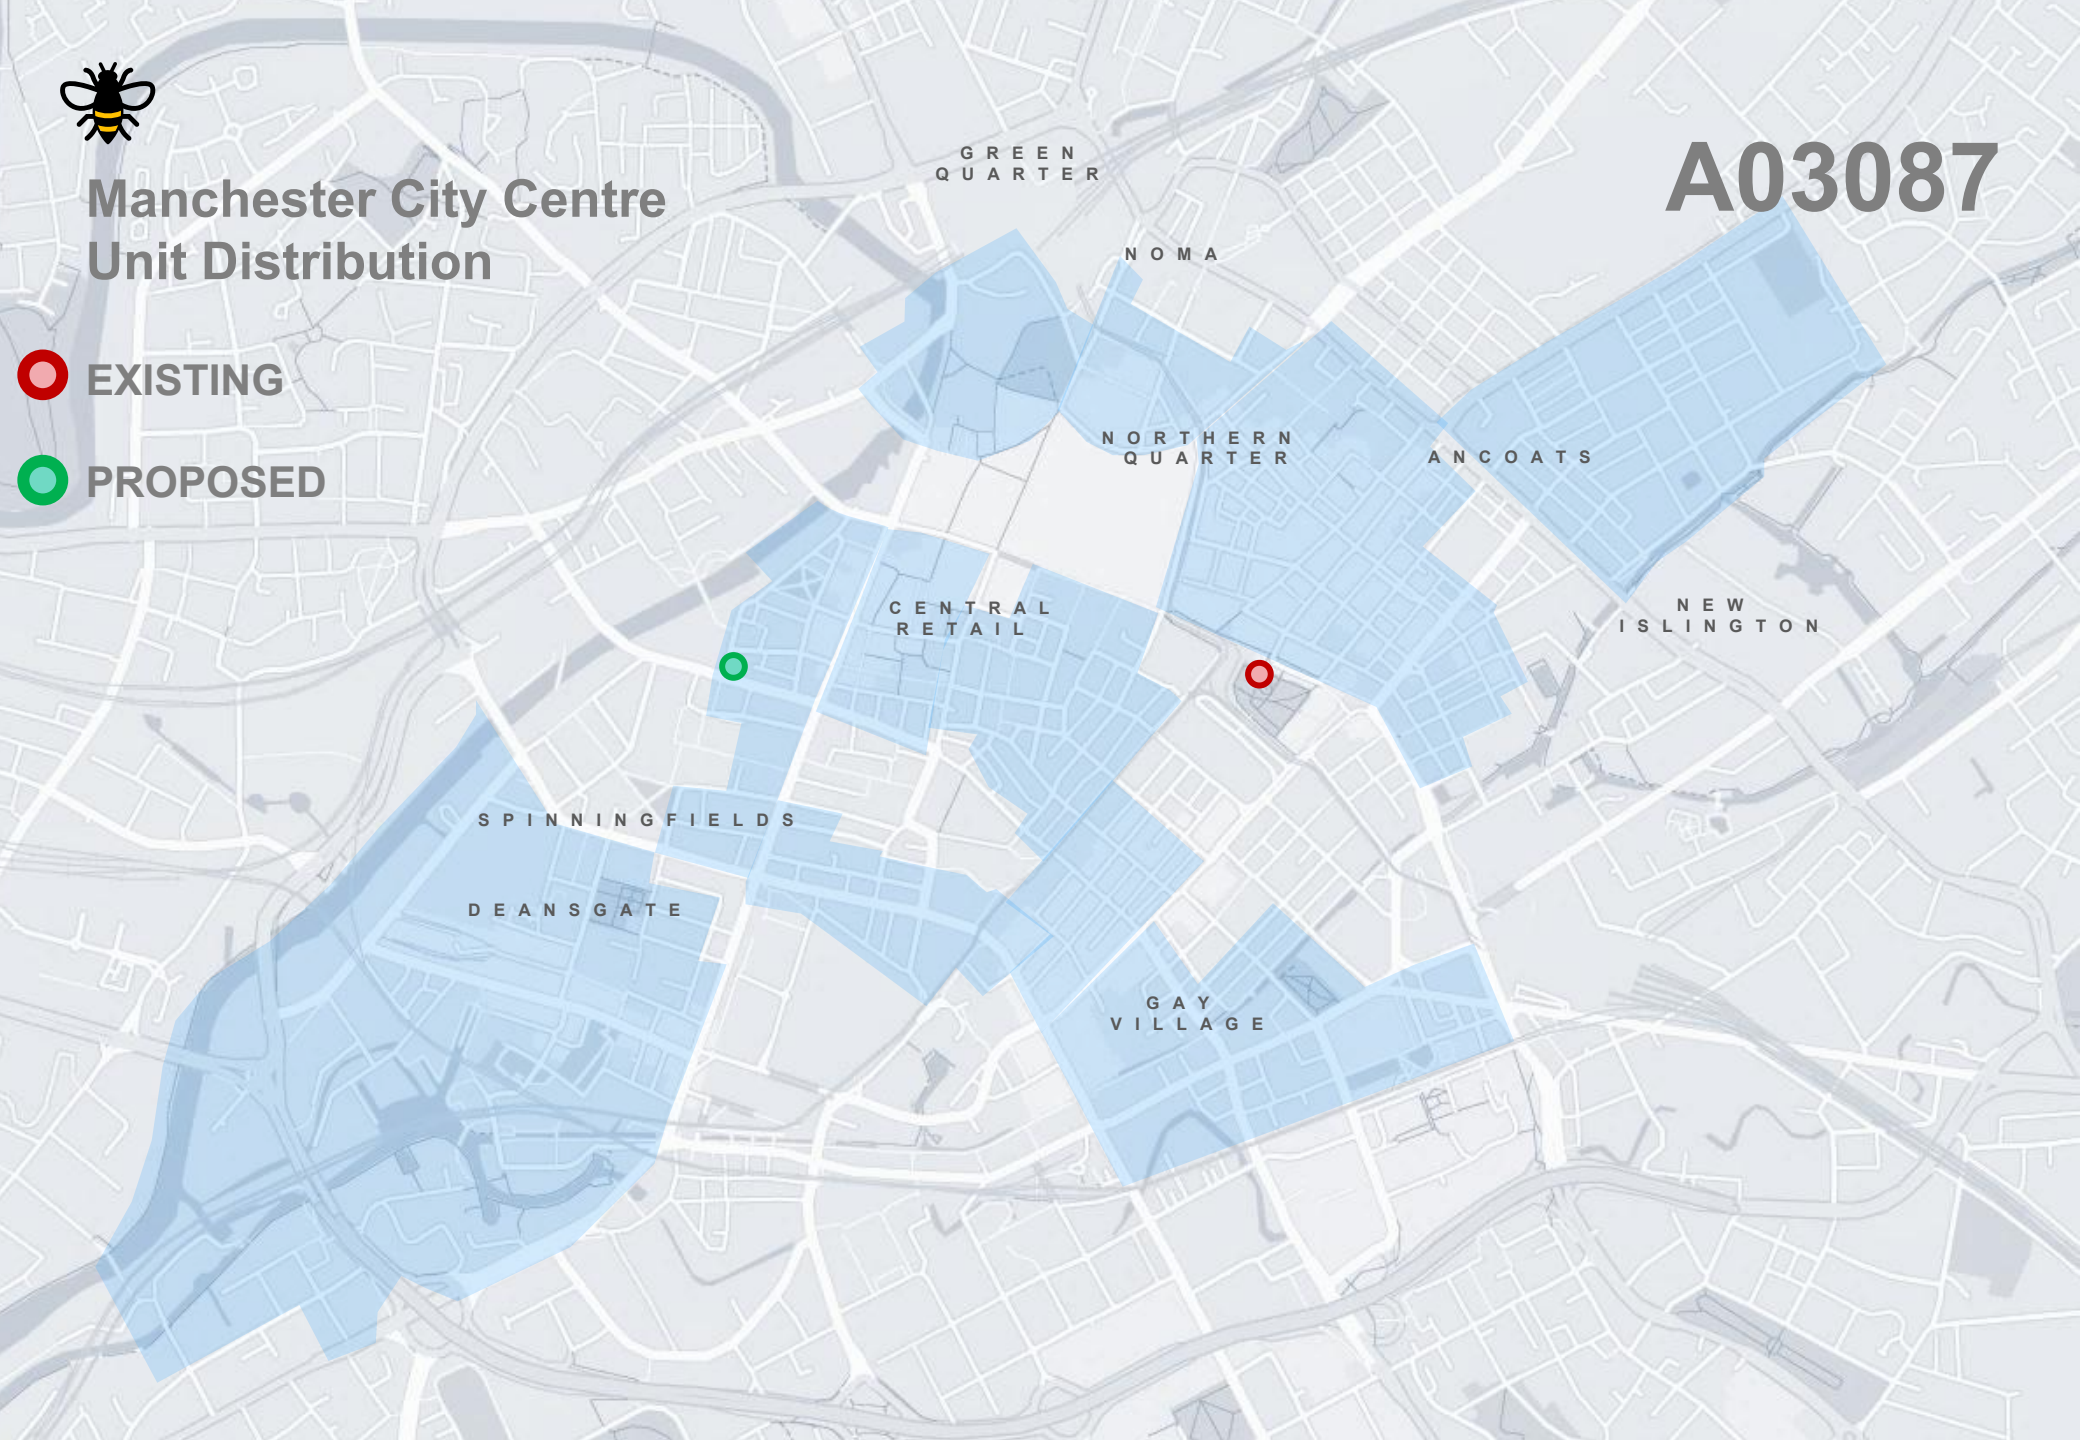

JCDecaux

Existing JCD Unit to be Relocated from

PICCADILLY GARDENS

Consented under GROUP 1 SITE 4 LPA Ref 130164/AOH/2021 19th August 2021



JCDecaux

N

Pavement O/S No. 55-57

BRIDGE STREET M3 3BQ

Easting: 383505

Northing: 398326



APPLICATION SITE

Scale 1:1250

0m 50m 100m


JCDecaux

Pavement O/S No. 55-57

BRIDGE STREET M3 3BQ

Easting: 383505

Northing: 398326

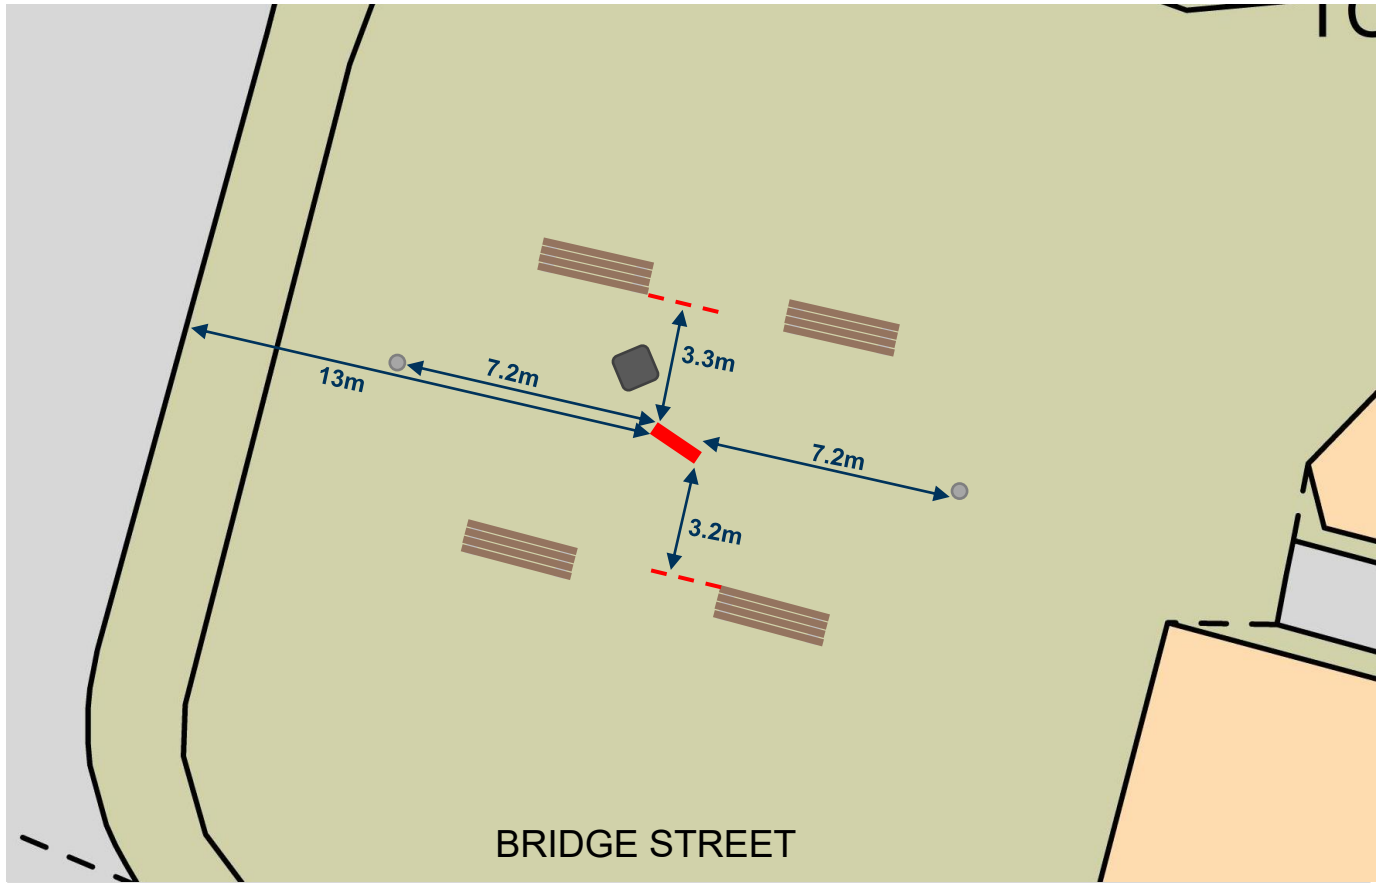

FORUM CIP

Seating

Light Column

Bin (1.3m from unit)


Scale 1:200

0m 5m 10m

JCDecaux

Existing Unit to be Replaced – Pavement between

BRIDGE STREET and KING STREET WEST M3 6BQ

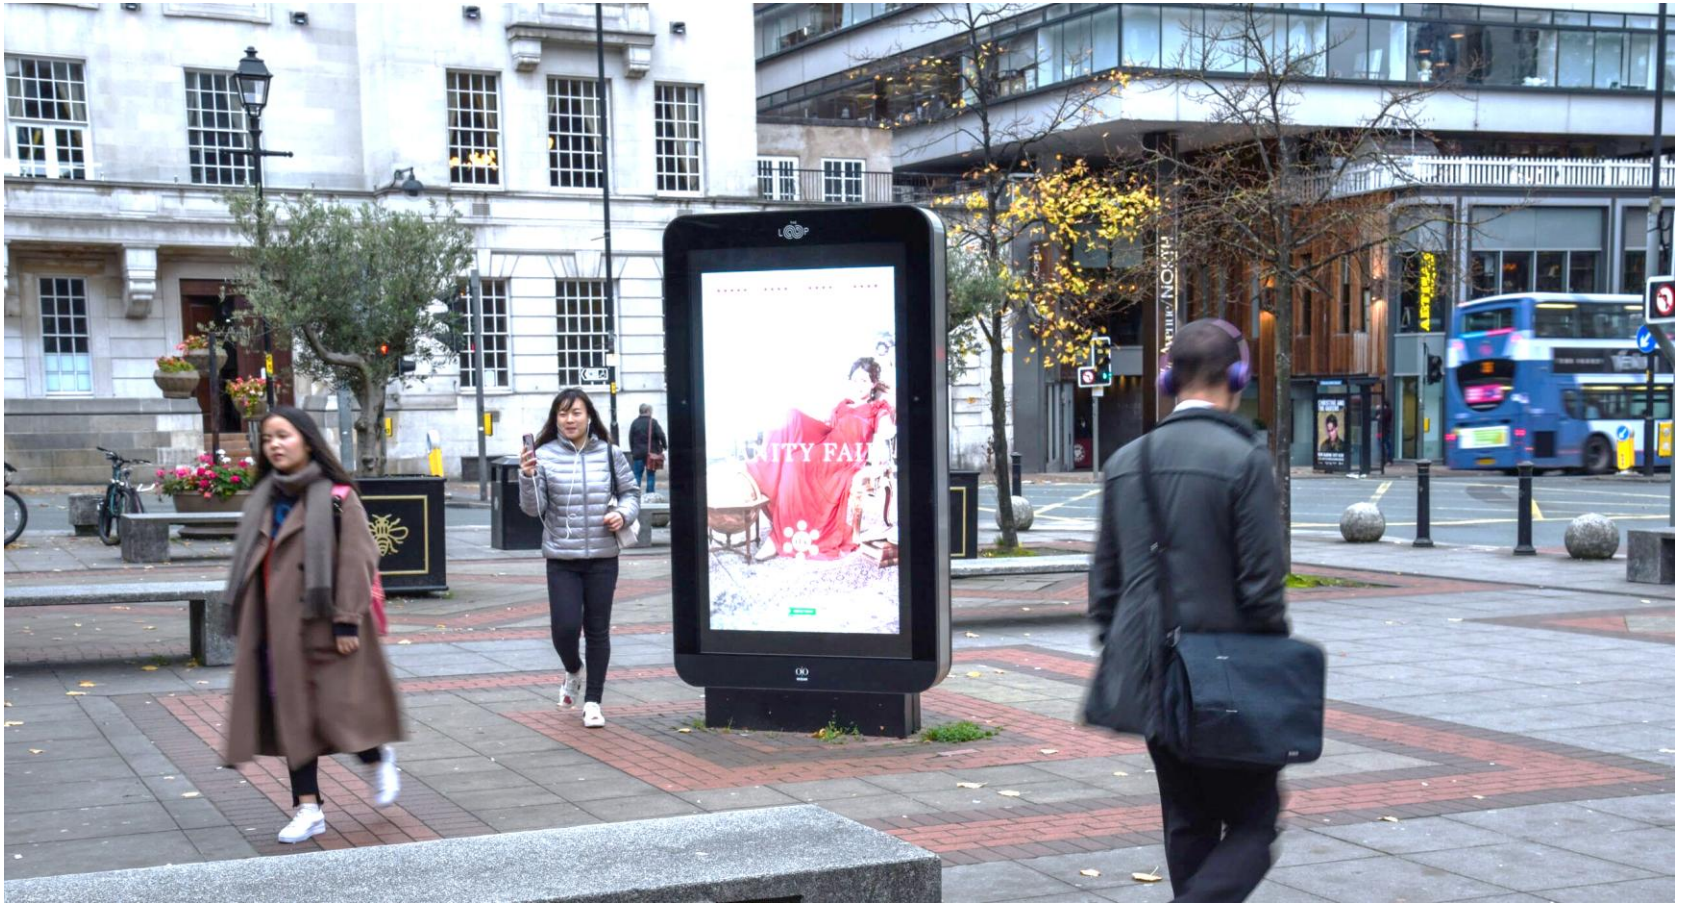

EXISTING SITE

JCDecaux

Manchester City Council Roadside Estate

Existing Forum Unit Examples







