JCDecaux

A03088

MANCHESTER CITY COUNCIL

Roadside Advertising Estate

SITE LOCATION Pavement O/S No. 45

Market Street M1 1WR


SITE PLAN & IMAGES

Manchester City Centre Unit Distribution

A03088

EXISTING

PROPOSED

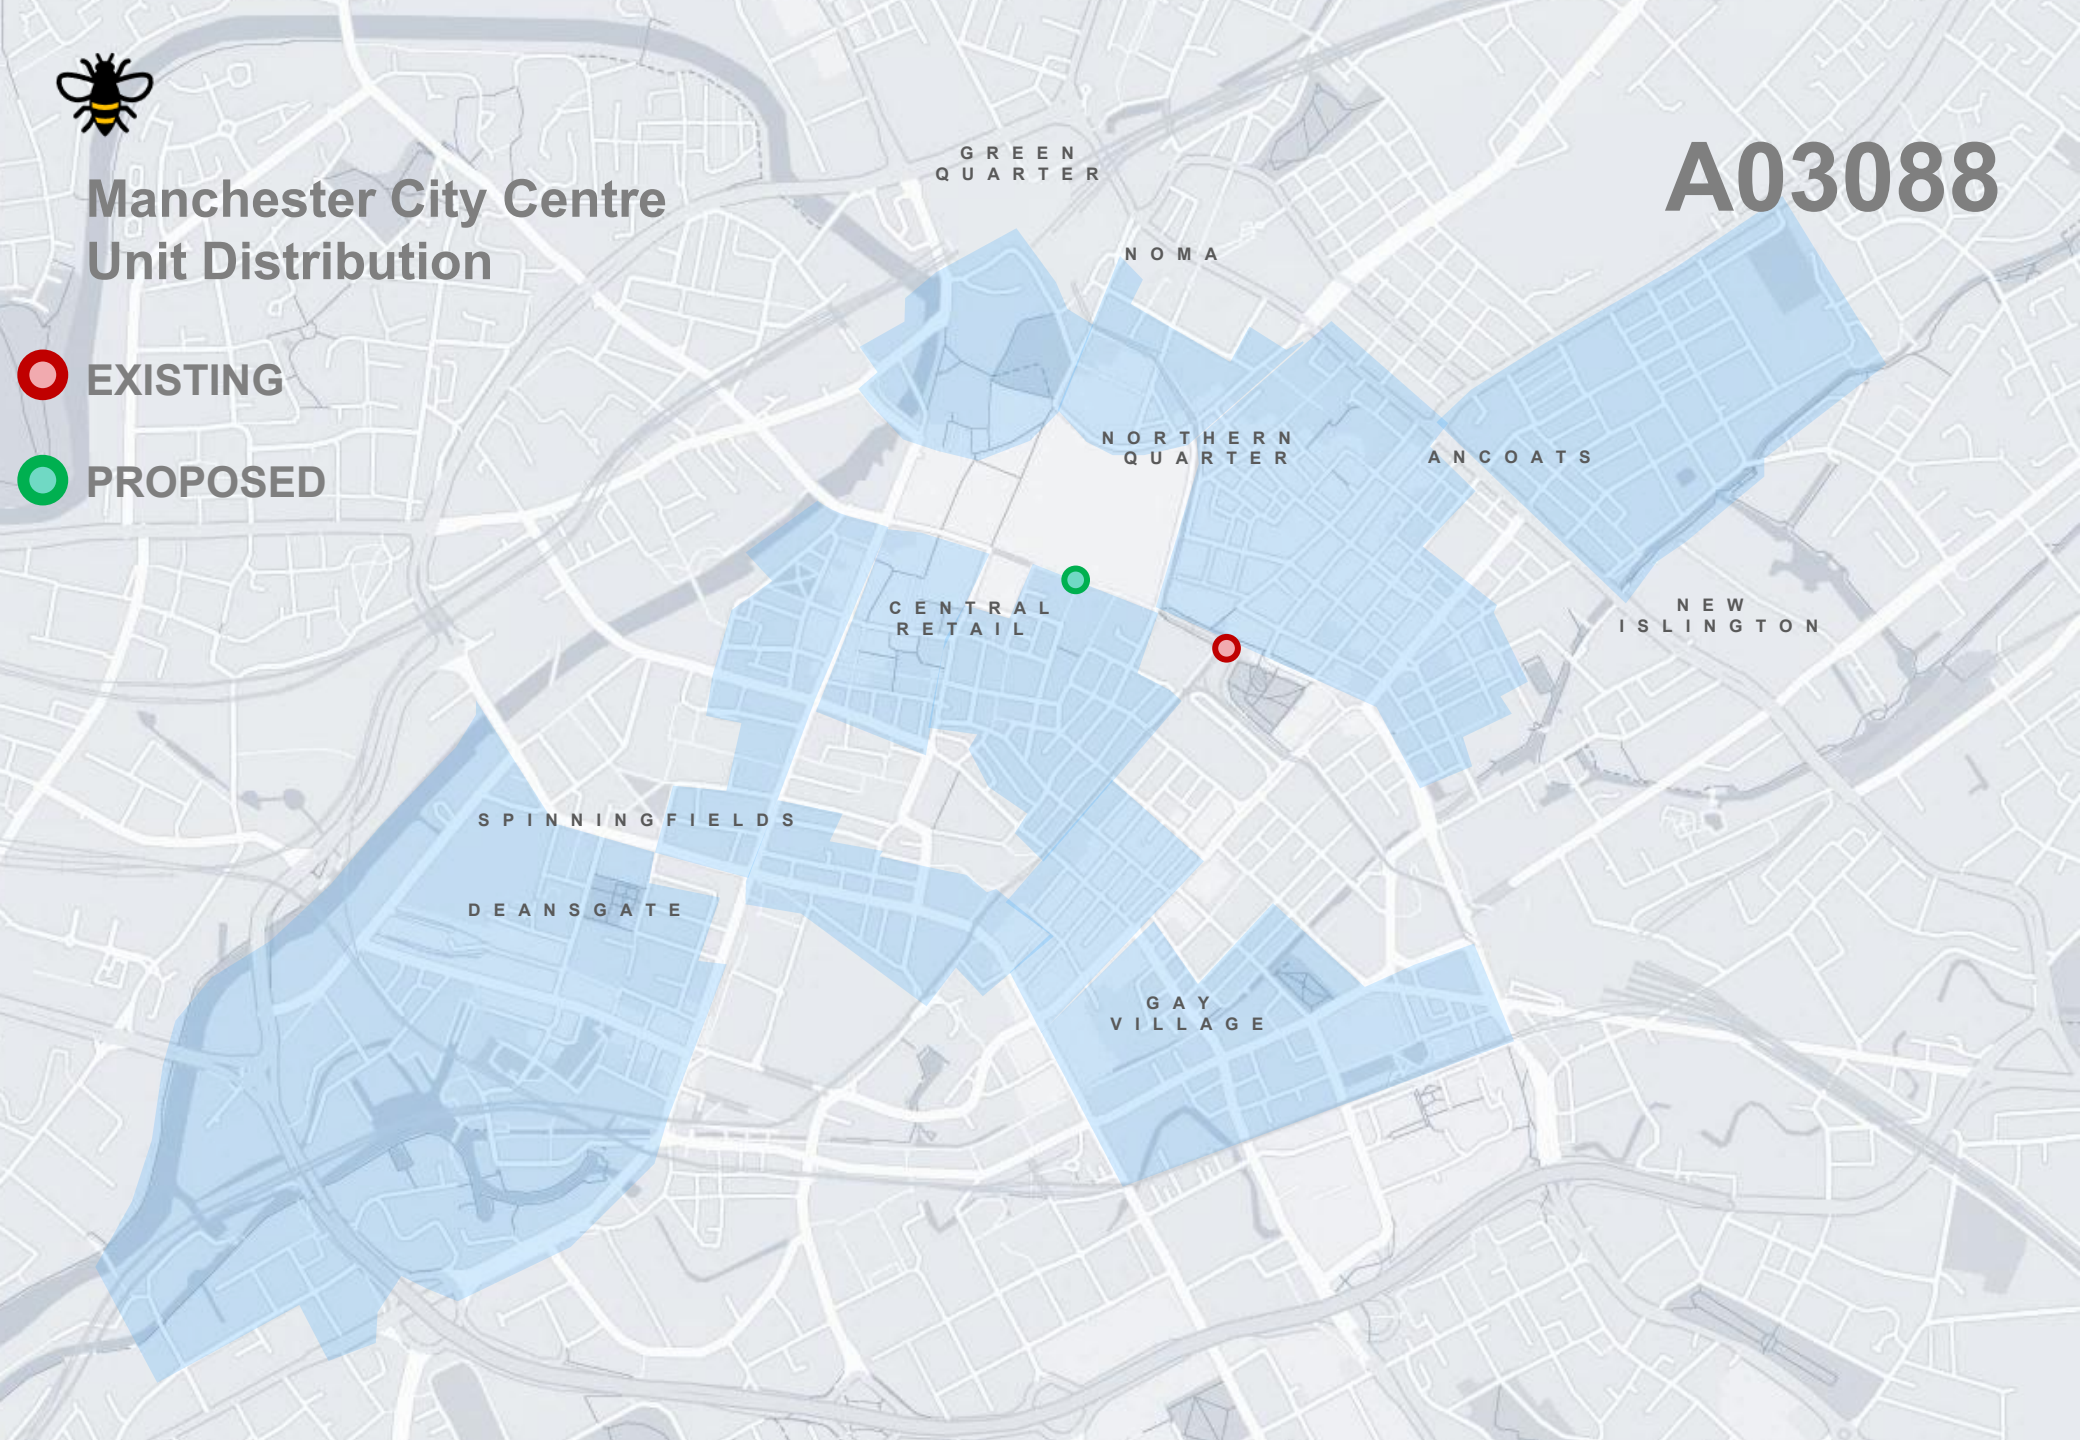


JCDecaux

Existing JCD Unit to be Relocated from

PICCADILLY GARDENS

Consented under GROUP 3 SITE 2 LPA Ref 130397/AOH/2021 8th September 2021

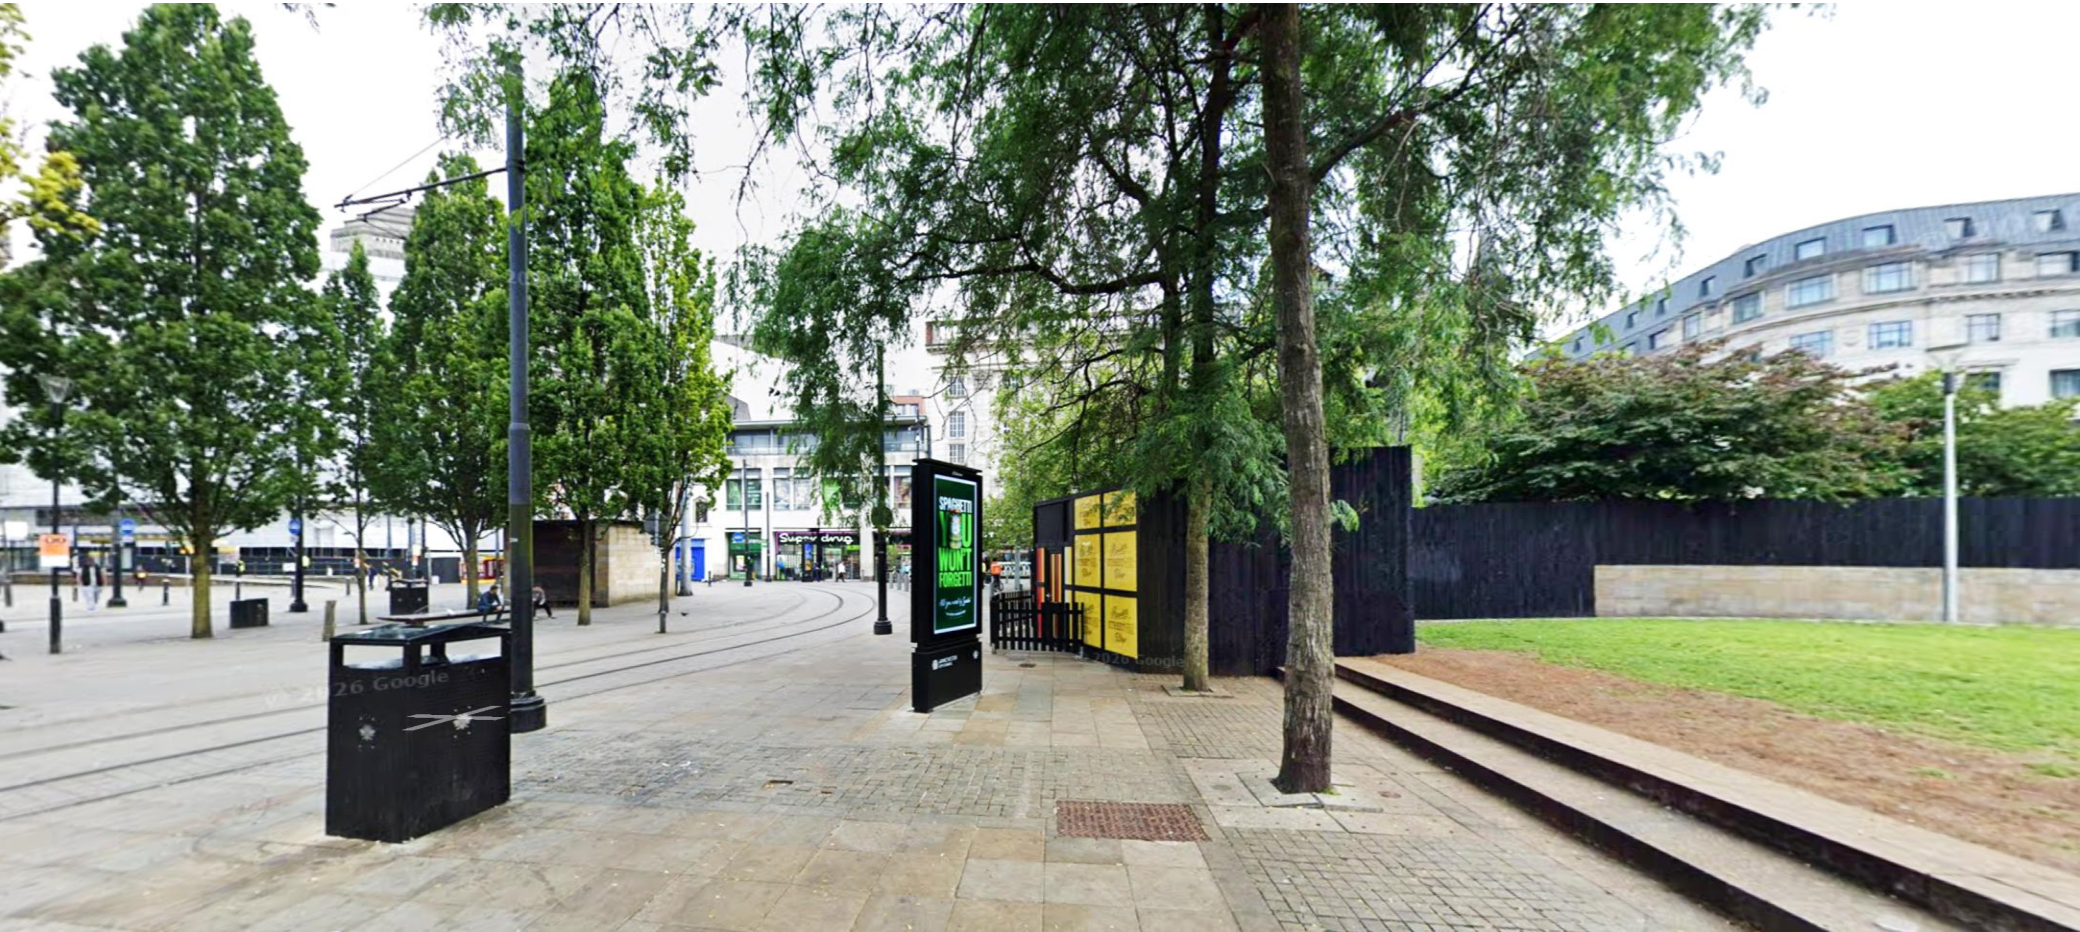

JCDecaux


N

Pavement O/S No. 45

MARKET STREET M1 1WR

Easting: 384079

Northing: 398450

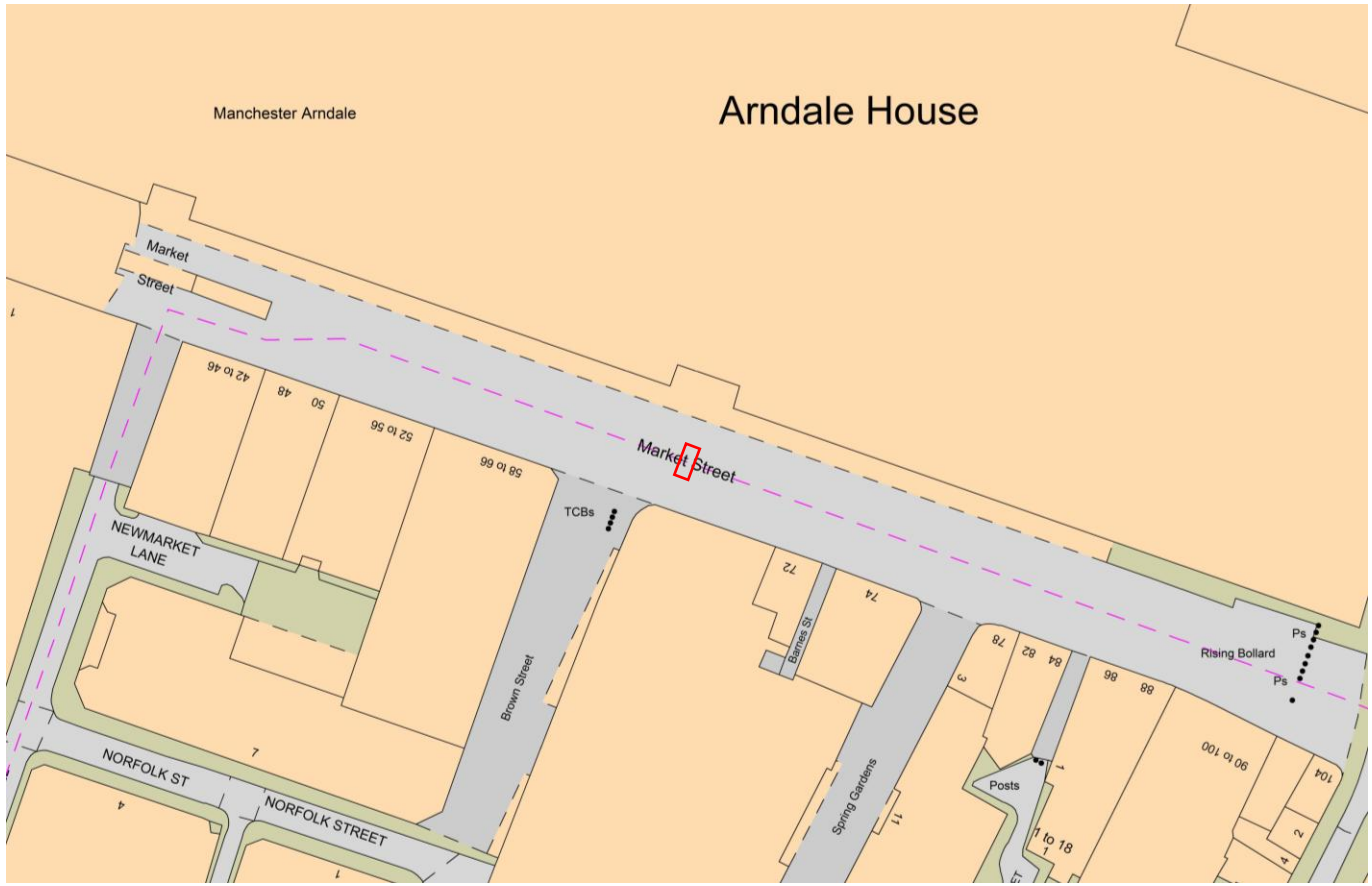

APPLICATION SITE

Scale 1:1250

0m 50m 100m

JCDecaux


N

Pavement O/S No. 45

MARKET STREET M1 1WR

Easting: 384079

Northing: 398450

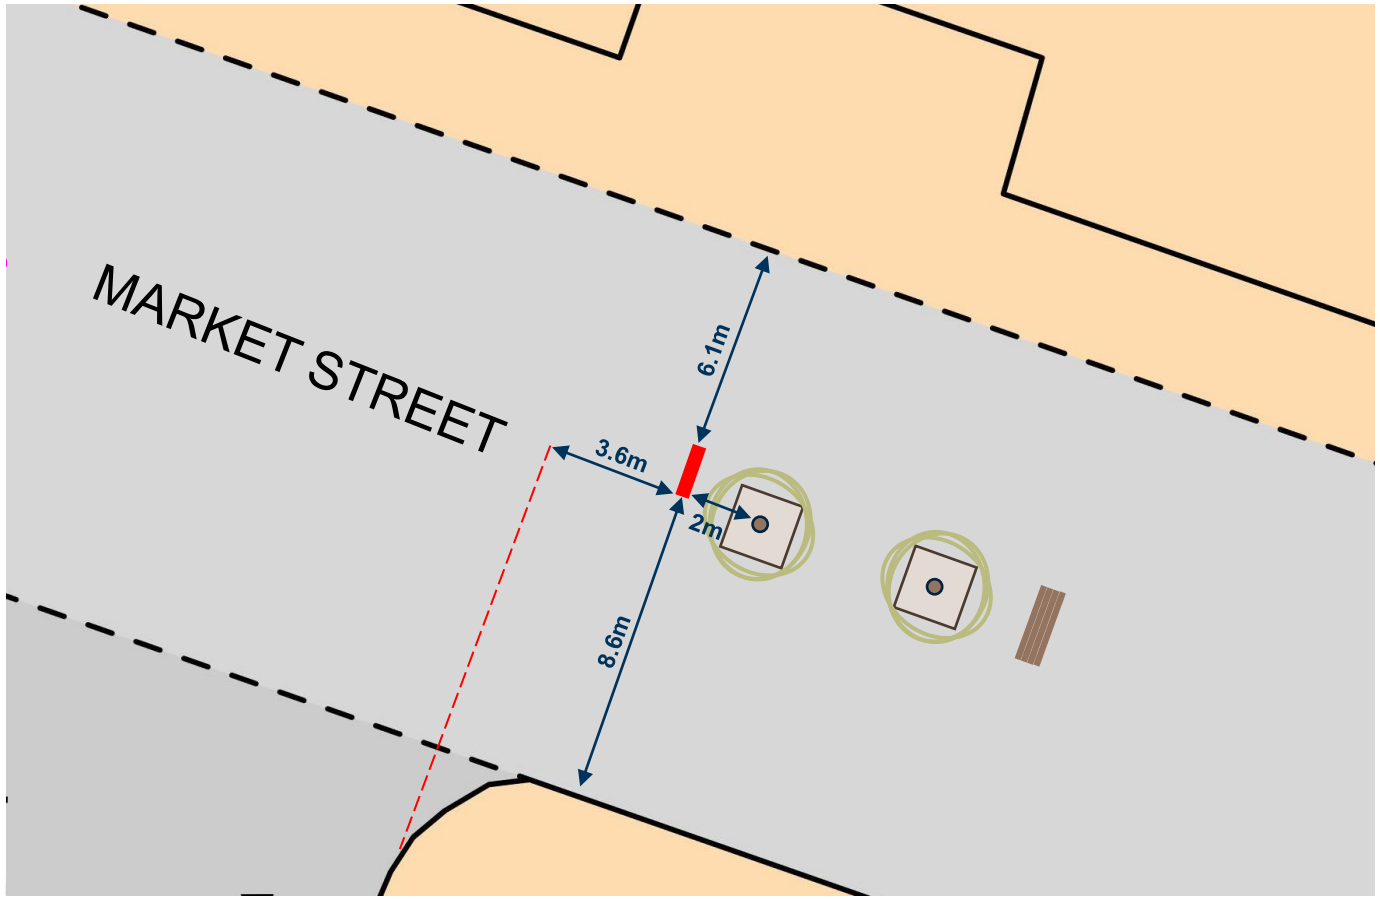

FORUM CIP

Street Tree

Seating

Scale 1:200

0m 5m 10m

JCDecaux

Existing Unit to be Replaced – Pavement OS 45

MARKET STREET corner of BROWN STREET M1 1PN

Consented under LPA Ref 137117/AOH/2023 18th August 2023



EXISTING SITE

JCDecaux

Manchester City Council Roadside Estate

Existing Forum Unit Examples







