


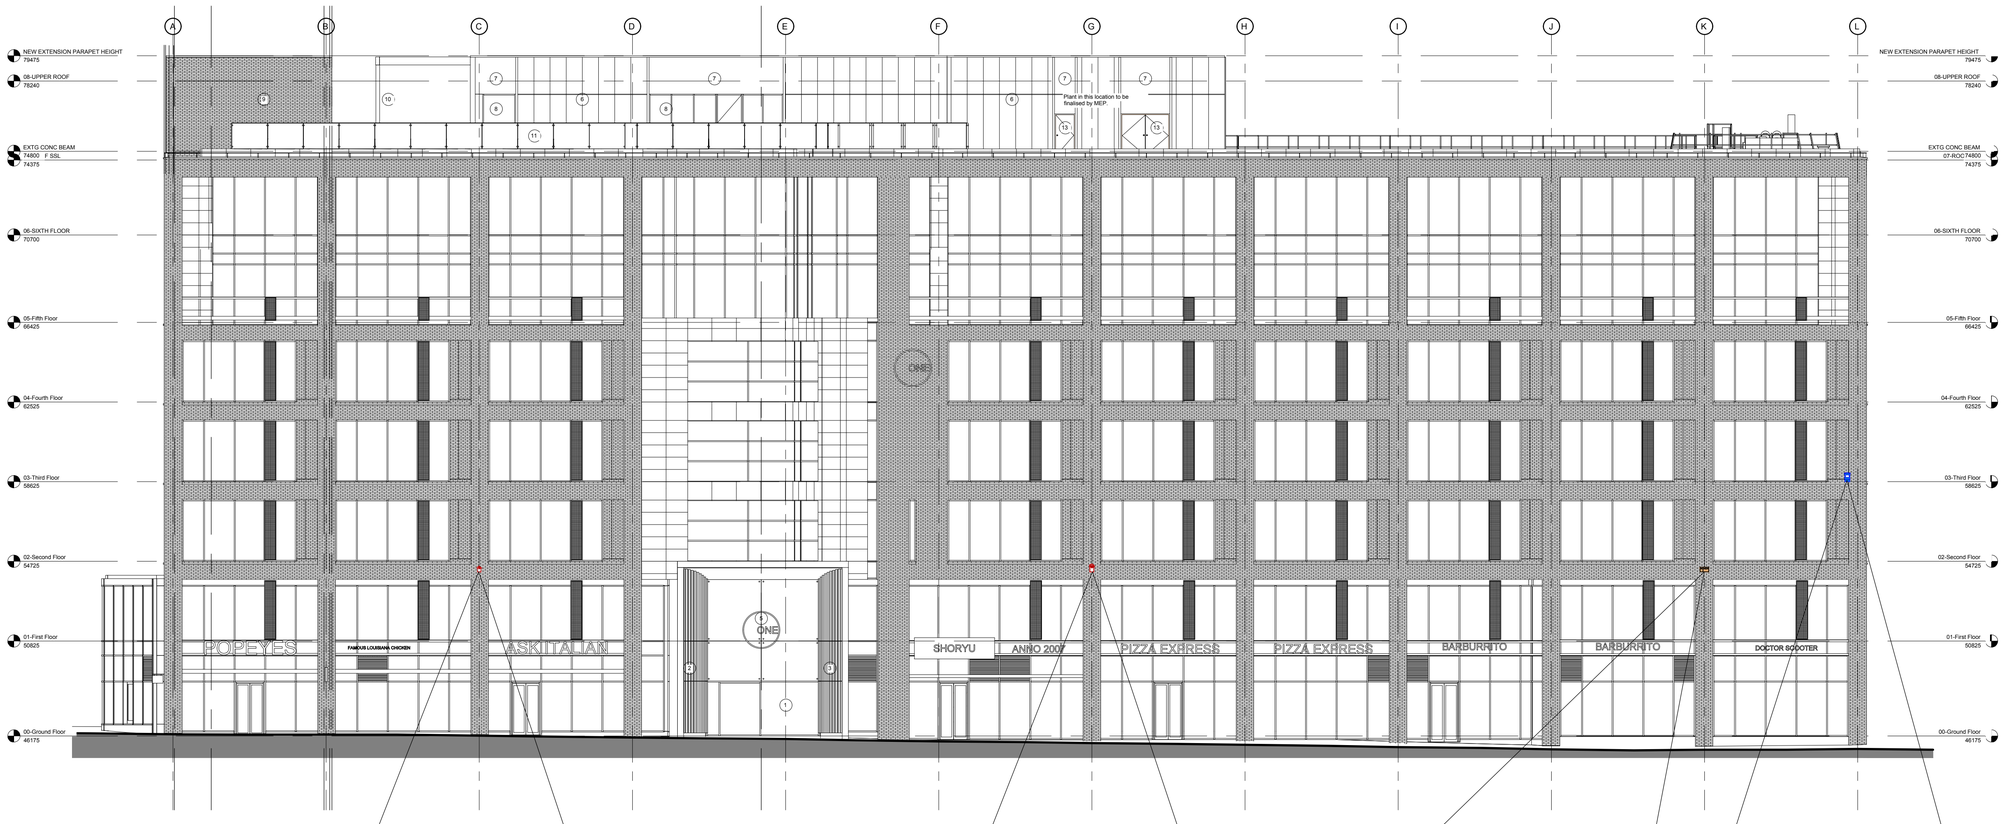


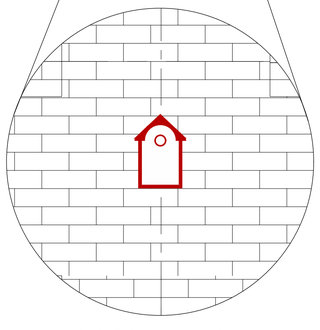


Vivara Pro Seville 28mm WoodStone® Nest Box

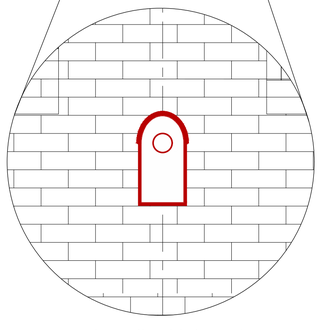

Vivara Pro WoodStone® Starling Nest Box

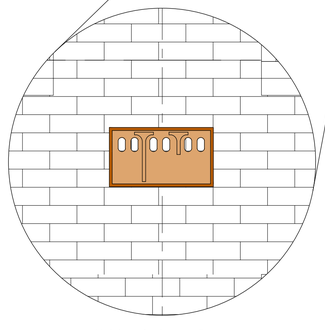

1SP Schwegler Sparrow Terrace

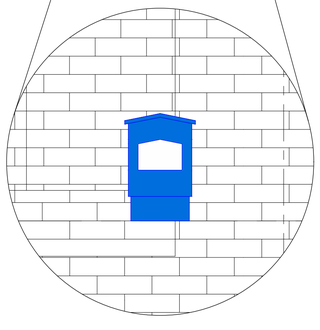

Low Profile WoodStone® Bat Box

NOTES:

© TMT 2026

Copyright of this drawing is vested in the Contractor and it must not be copied or reproduced without consent.

All dimensions are in Millimeters (mm) unless indicated. Contractor to check all dimensions prior to commencing work onsite & adopt responsibility for dimensional accuracy prior to works.

Drawing to be read in conjunction with all relevant information. Any discrepancies found between information on this drawing, given elsewhere or recorded onsite shall be reported to the Contractor immediately.

DO NOT SCALE FROM THIS DRAWING...
If unsure ask!

rev.	description.	by.	checked.	Date
P02	BIRD BOX LOCATIONS ALTERED	UR	JA	25.08.26
P01	BIRD BOX LOCATIONS	UR	JA	17.08.26

client logo:

Colliers

client
COLLIERS

project
ONE PICCADILLY GARDENS

stage
PROPOSED

drawing title
BIRD / BAT BOX LOCATIONS
PICCADILLY GARDENS ELEVATION

drawing no.
26054-TMT-ZZ-DR-A-91200

date	scale	rev.
25.08.26	1:150 @ A1	P02

TMT
DESIGN+REFURBISH+FIT OUT

TMT Group
Kingfisher Court,
Yew Street,
SK4 2HG