

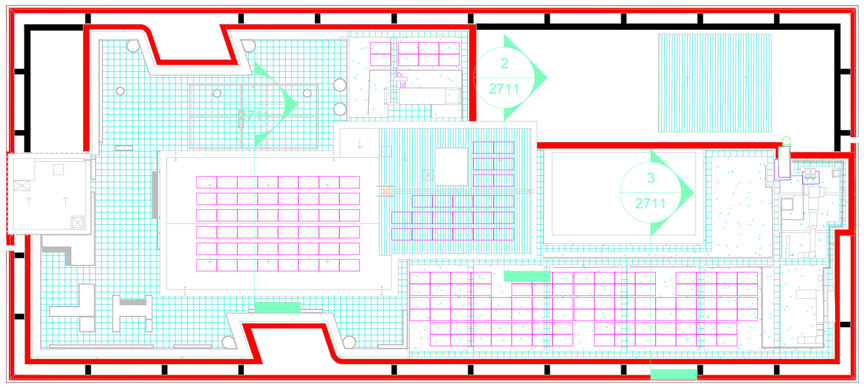



LOCATION PLAN

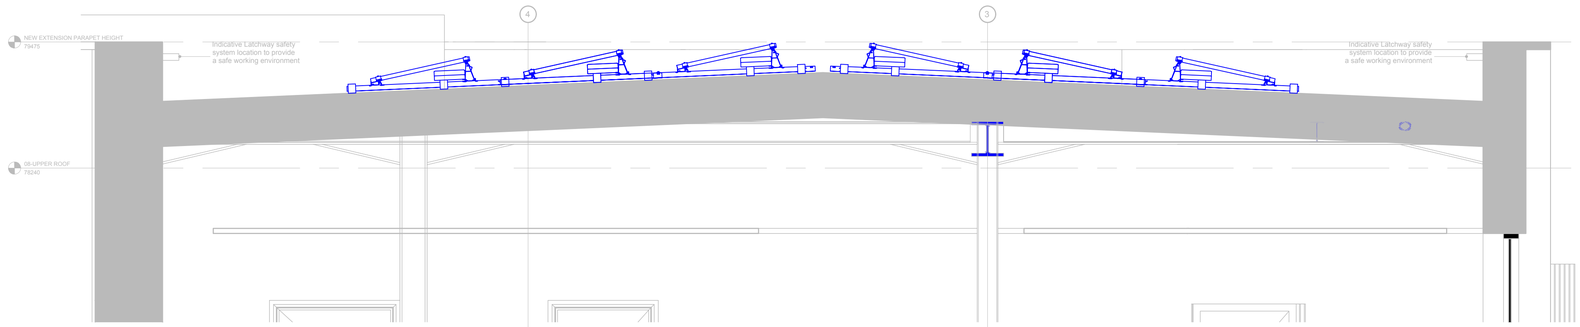

SECTION 1 - PV LOCATION NEW AMENITY BUILDING EXTENSION

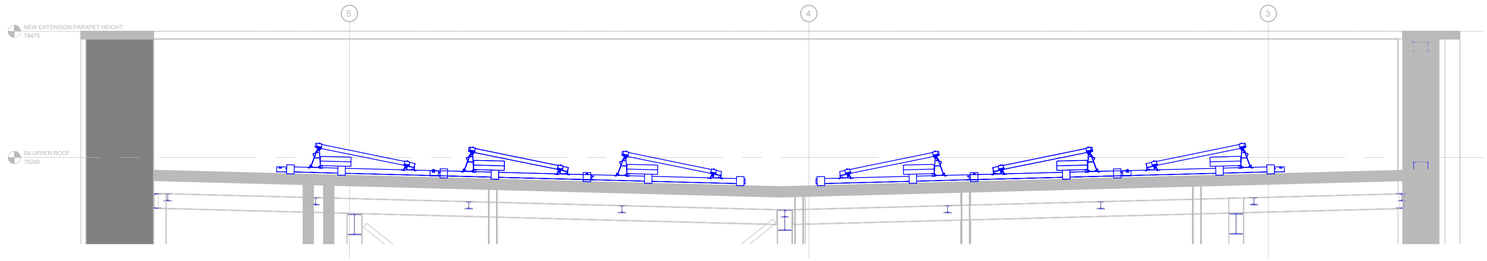

SECTION 2 - PV LOCATION EXISTING LIFT MOTOR ROOM AND PLANT SPACE

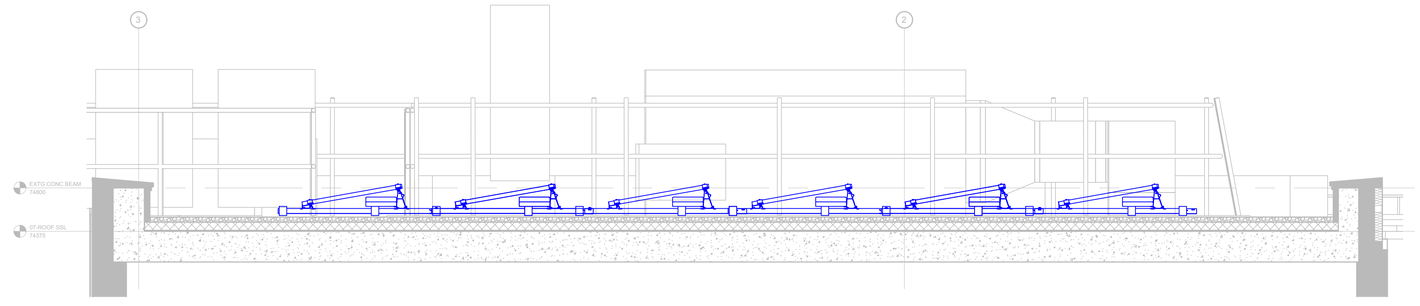

SECTION 3 - PV LOCATION EXISTING ROOF

NOTES:

© TMT 2026

Copyright of this drawing is vested in the Contractor and it must not be copied or reproduced without consent.

All dimensions are in Millimeters (mm) unless indicated. Contractor to check all dimensions prior to commencing work onsite & adopt responsibility for dimensional accuracy prior to works.

Drawing to be read in conjunction with all relevant information. Any discrepancies found between information on this drawing, given elsewhere or recorded onsite shall be reported to the Contractor immediately.

DO NOT SCALE FROM THIS DRAWING...
If unsure ask!

rev.	description.	by.	checked.	Date
P01	Sections and PV panels shown	MR	JA	24.08.26

client
---

project
ONE PICCADILLY GARDENS

stage
PROPOSED

drawing title
SECTIONS THROUGH PV PANELS

drawing no.
26054-TMT-R1-DR-A-77500

date	scale	rev.
24.08.26	1:30 @ A1	P01

TMT
DESIGN+REFURBISH+FIT OUT

TMT Group
Kingfisher Court,
Yew Street,
SK4 2HG