
Front Garden - Location of Proposed EV Charger

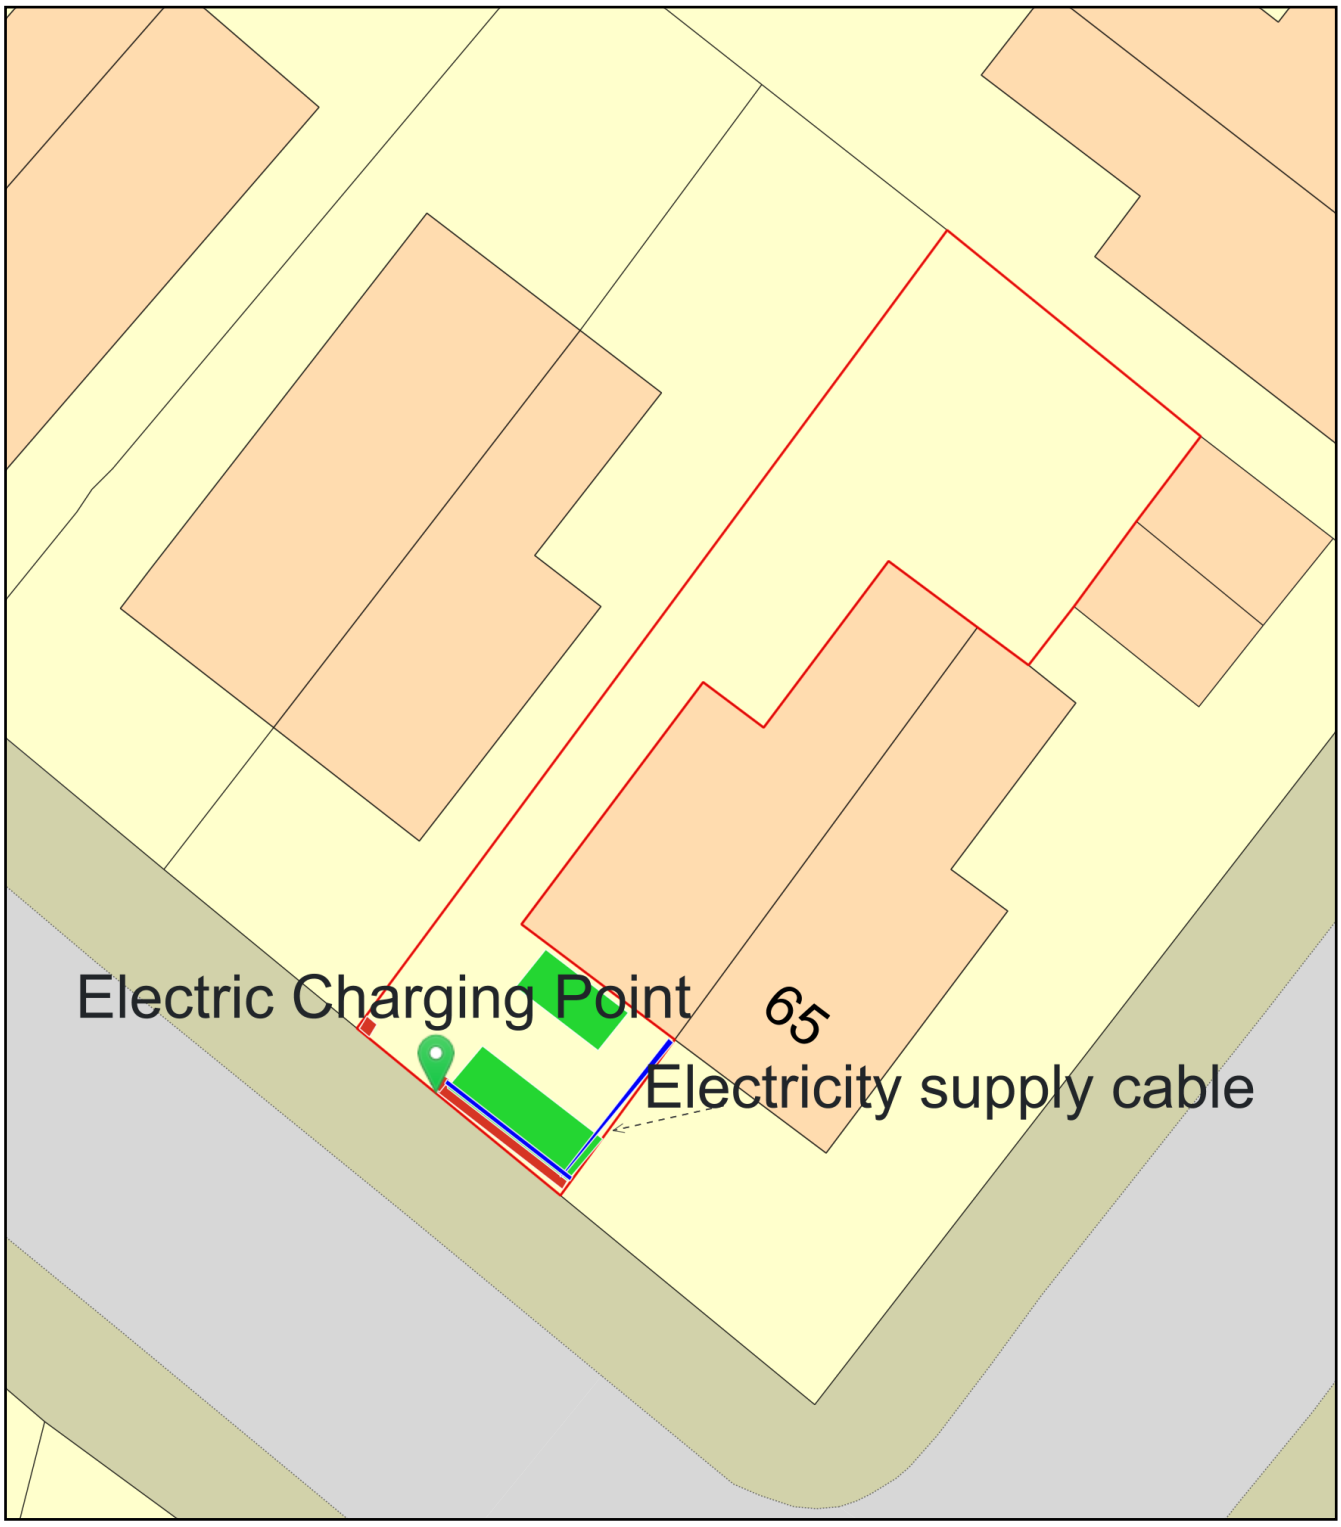

0 10
Metres

N

ReQuestaPlan

Plan Produced for:	Mark Lyonette
Date Produced:	09 Sep 2026
Plan Reference Number:	TQRQM26252100007345
Scale:	1:200 @ A4

© Crown copyright and database rights 2025 OS 100042766