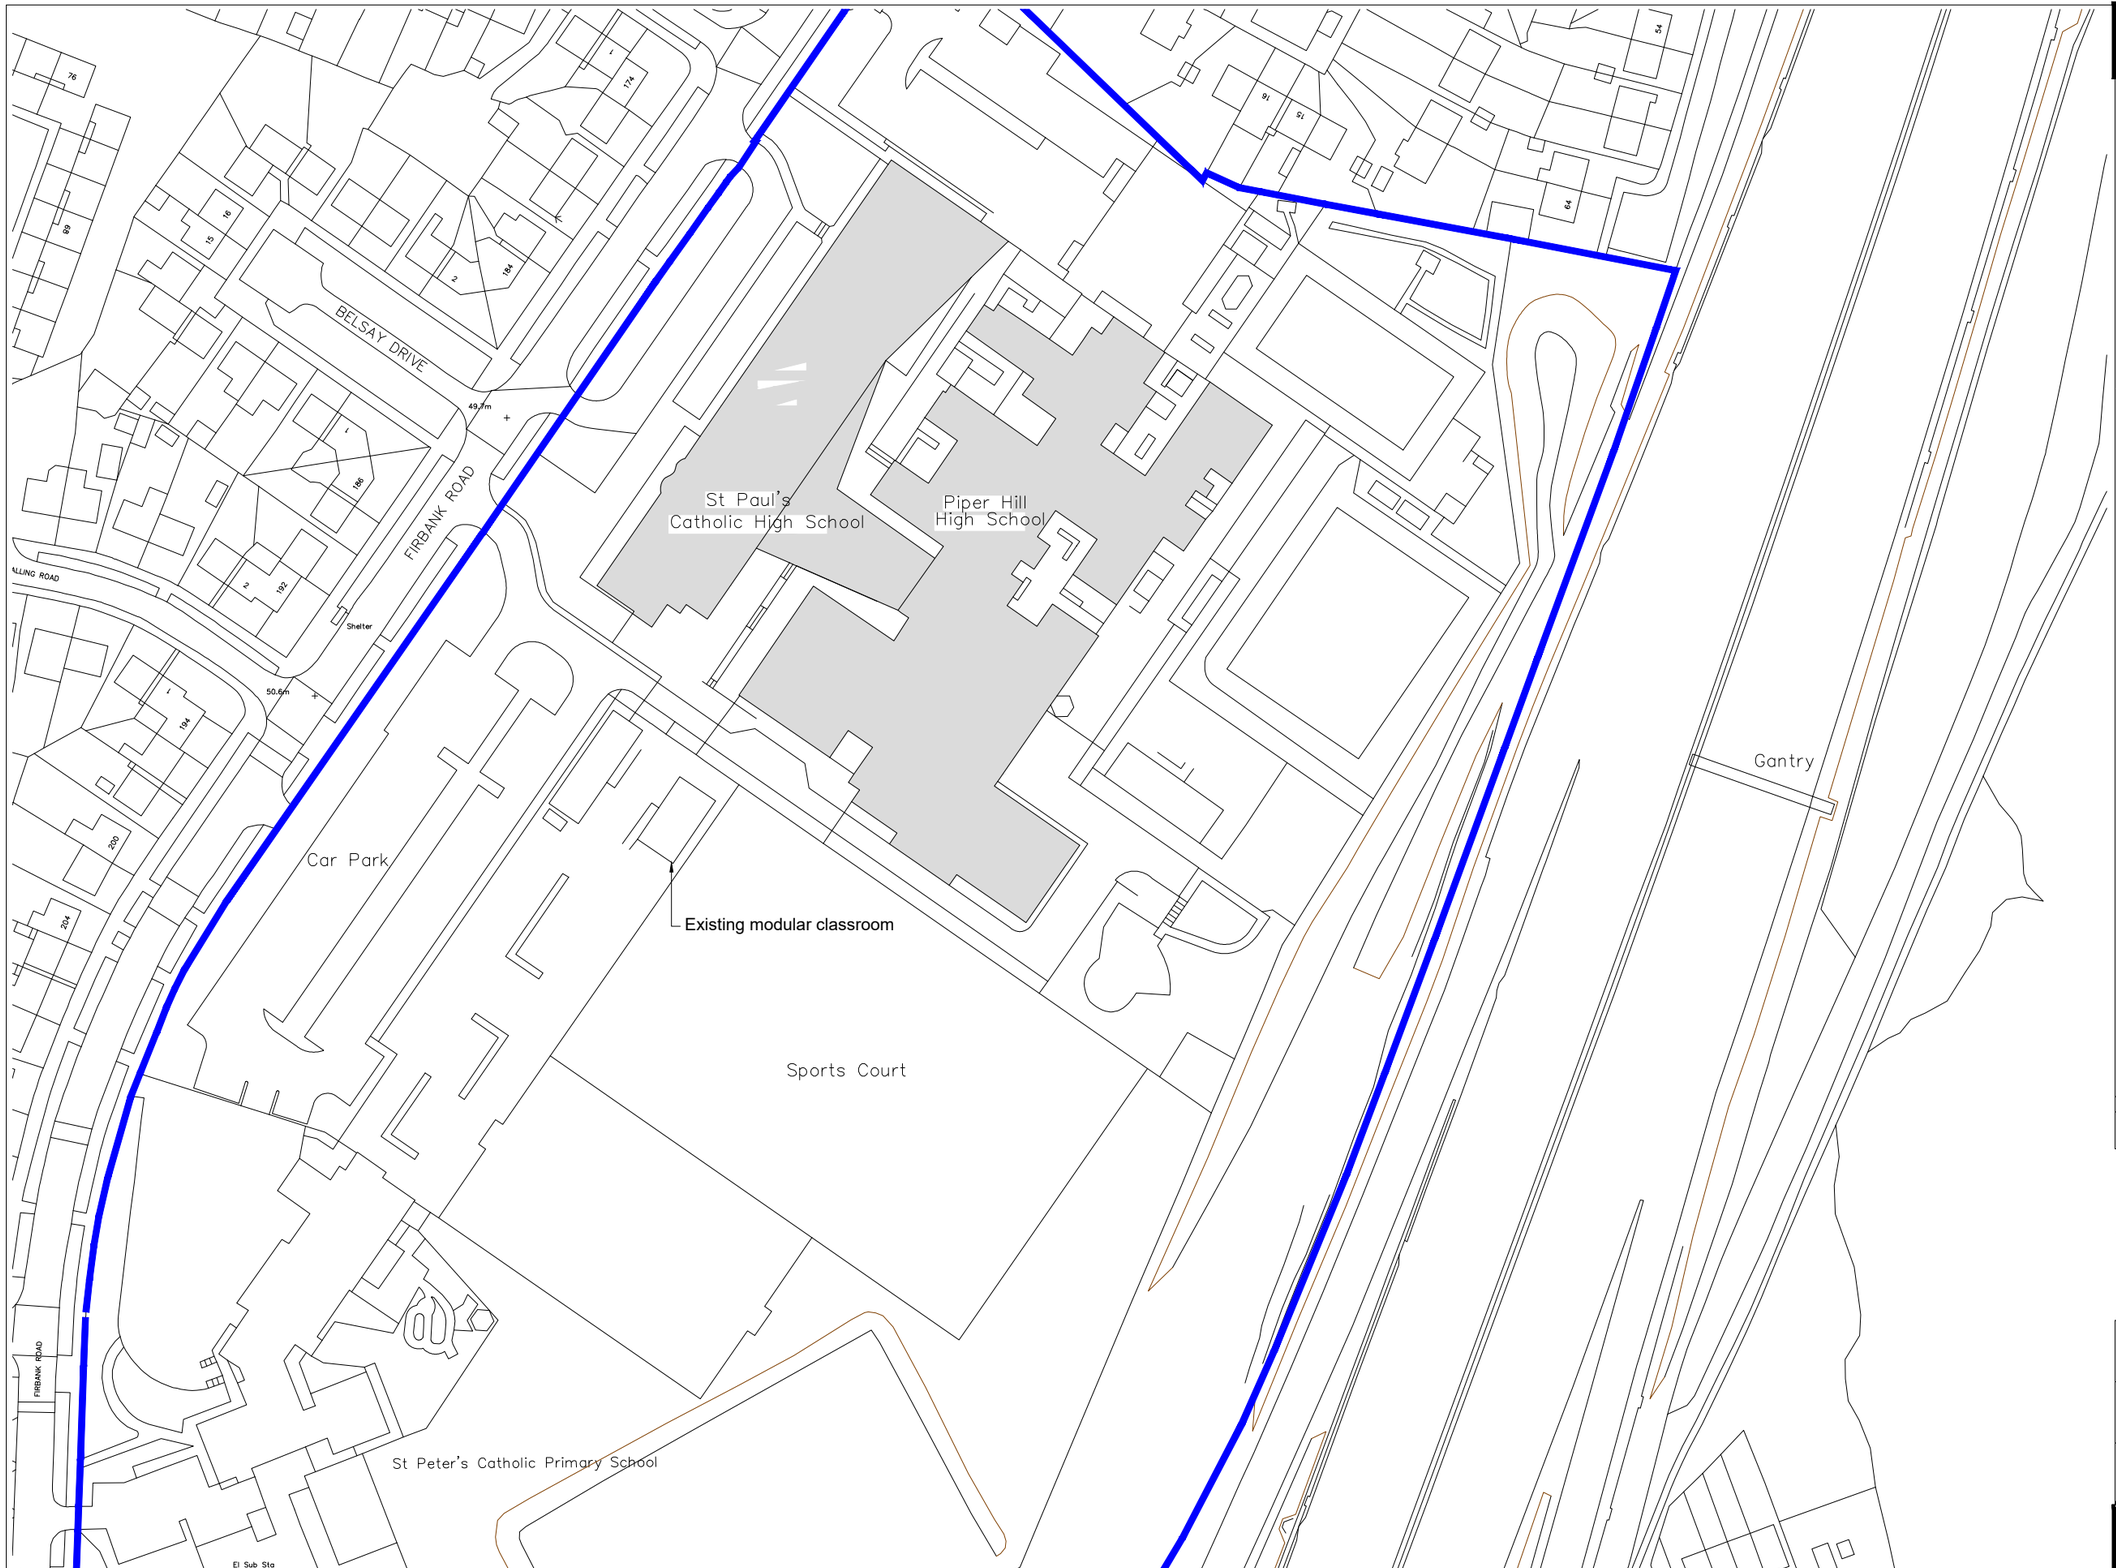


OS Plan

Scale 1:1250 @ A3

Notes

N

Plot Boundary Line

Line indicates approximate plot boundary line

Hatch denotes the existing school building.

THIS DRAWING IS TO BE READ IN CONJUNCTION WITH ALL ACCOMPANYING INFORMATION

Rev	Description	Date	Dr by	App by
-	-	-	-	-

original by	date created	approved by
AB	09.09.26	MS

AHR Building Consultancy Ltd
5th Floor
55 Princess Street
Manchester
M2 4EW
United Kingdom

T +44(0)161 8287900
E manchester@ahr.co.uk
www.ahr.co.uk

client
Corpus Christi Multi Academy Trust

project
St Paul's Catholic High School
Replace Modular Classroom - 50-18A

drawing
OS Plan

project number		scale	
2025.00004.008		1:1250	@A3
drawing number	rev	issue status	
SPHS-AHR-00-DR-A-08100		Planning	

This drawing is to be read in conjunction with all related drawings. All dimensions must be checked and verified on site before commencing any work or producing shop drawings. The originator should be notified immediately of any discrepancy.
This drawing is copyright and remains the property of AHR.