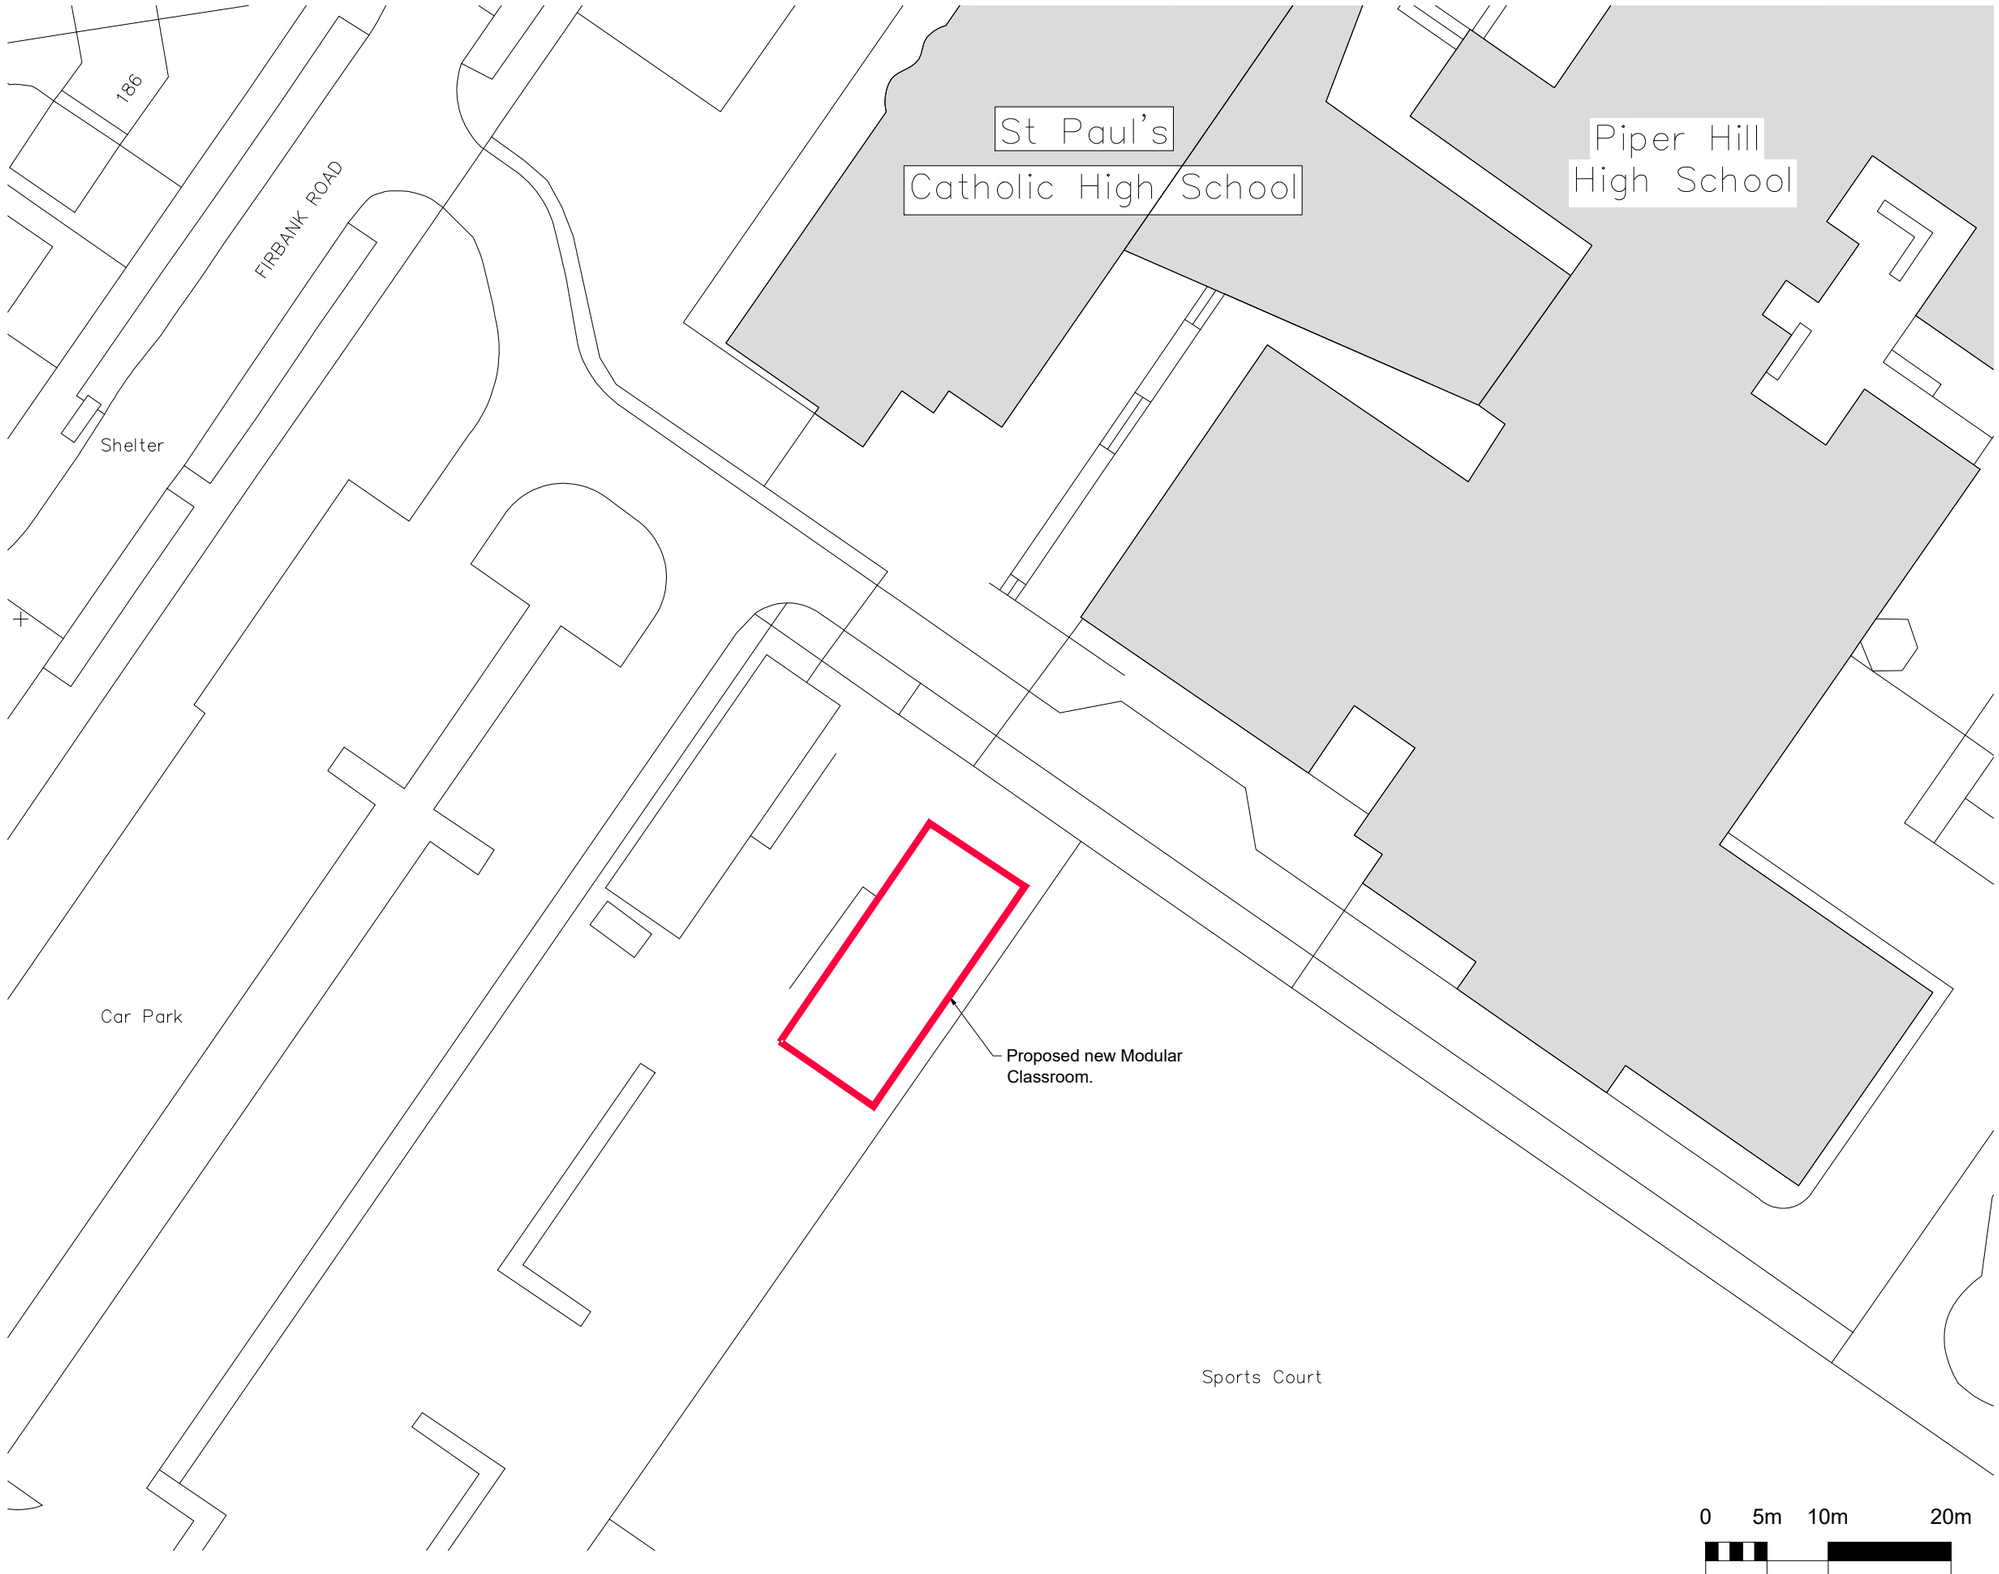


Block Plan
Scale 1:500 @ A3

0 5m 10m 20m

1:500

Notes

N

Area of Work

Line Indicates the building in which the location of works are due to take place.

Hatch denotes the existing school building.

This drawing is to be read in conjunction with all accompanying information.

Rev	Description	Date	Dr by	App by
-	-	-	-	-

original by	date created	approved by
AB	09.09.26	MS

AHR Building Consultancy Ltd
5th Floor
55 Princess Street
Manchester
M2 4EW
United Kingdom

T +44(0)161 8287900
E manchester@ahr.co.uk
www.ahr.co.uk

client
Corpus Christi Multi Academy Trust

project
St Paul's Catholic High School
Replace Modular Classroom - 50-18A

drawing
Block Plan

project number		scale
2025.00004.008		1:500 @A3
drawing number	rev	issue status
SPHS-AHR-00-DR-A-08101		Planning

This drawing is to be read in conjunction with all related drawings. All dimensions must be checked and verified on site before commencing any work or producing shop drawings. The originator should be notified immediately of any discrepancy.
This drawing is copyright and remains the property of AHR.