
AS PROPOSED ELEVATIONS - 1:50


PROPOSED ELEVATION A

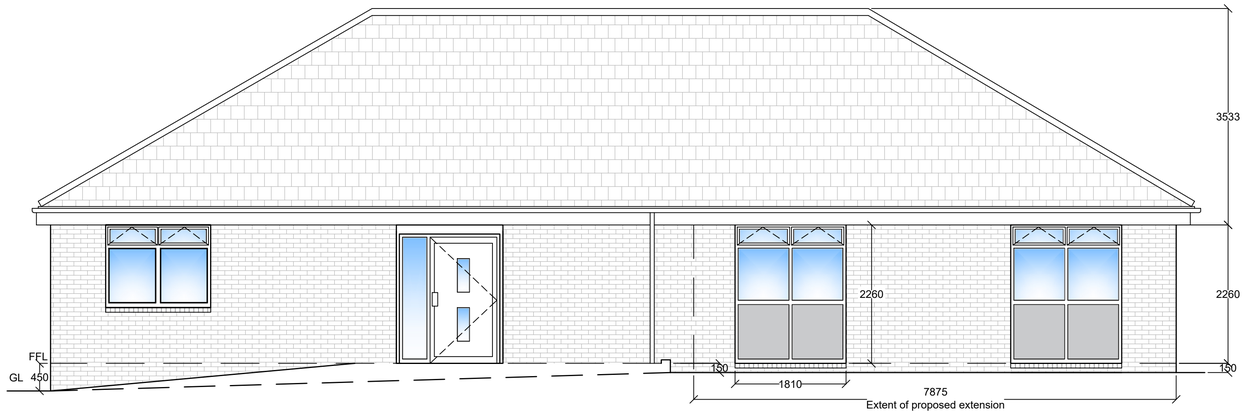


PROPOSED ELEVATION B



PROPOSED ELEVATION C

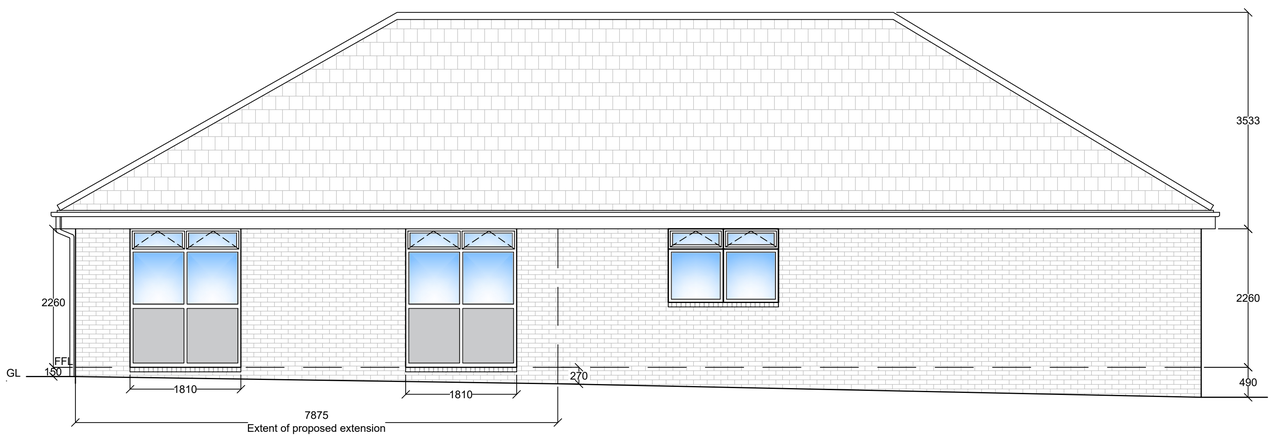

PROPOSED ELEVATION D

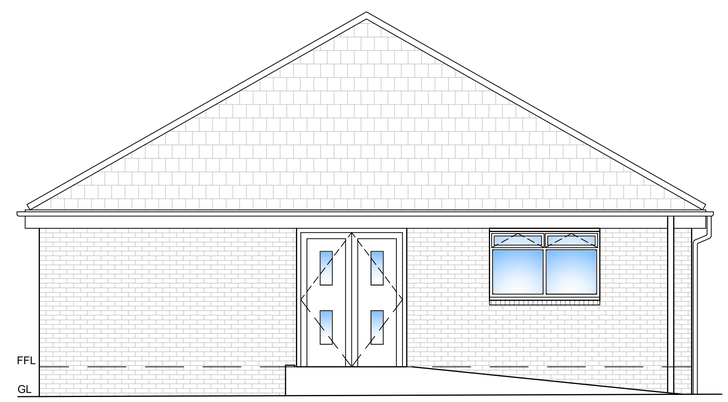

Note: Contractor is to verify all dimensions and levels on site prior to site works commencement. Under no circumstances are any dimensions or levels to be scaled from this drawing number for the purpose of manufacturing components. Contractor to report any discrepancies to the Designer. Works to be undertaken in strict accordance with NBS Standard Workmanship Clauses.

PROPOSED MATERIALS KEY:

1. Masonry external cavity walls with facing brick (Red)
2. Composite mock slate roof tiles (Grey)
3. Aluminium framed, powder-coated external window units (Anthracite Grey)
4. Aluminium framed, powder-coated external door unit (Anthracite Grey)
5. Seamless aluminium rainwater goods and downspouts (Black)
6. uPVC soffits and facia boards (Anthracite Grey)

REVISION	DESCRIPTION	DATE
-	PLANNING	JULY 26

SCALE 1:50		SIGNATURE	DATE
	DRAWN	MP	JULY 2026
ORIGINAL SIZE A1	CHECKED	LK	JULY 2026
	APPROVED	LK	JULY 2026

This drawing is copyright and may not be reproduced or made use of unless expressly agreed by M Bradbury Consulting Ltd

CLIENT

Heald Place Primary School
Heald Place
Rusholme
Greater Manchester
M14 7PN

PROJECT

Proposed S.E.N.D Provision

Bradbury CONSULTING CHARTERED SURVEYORS
Unit 2, The Brickworks, Adlington Business Park
Adlington, Cheshire, SK10 4NL
WEB: www.bradbury-consulting.co.uk TEL: 01625 522 209

TITLE

As Proposed Elevations

JOB NUMBER

2026.061

DRAWING NUMBER

2026.061.005