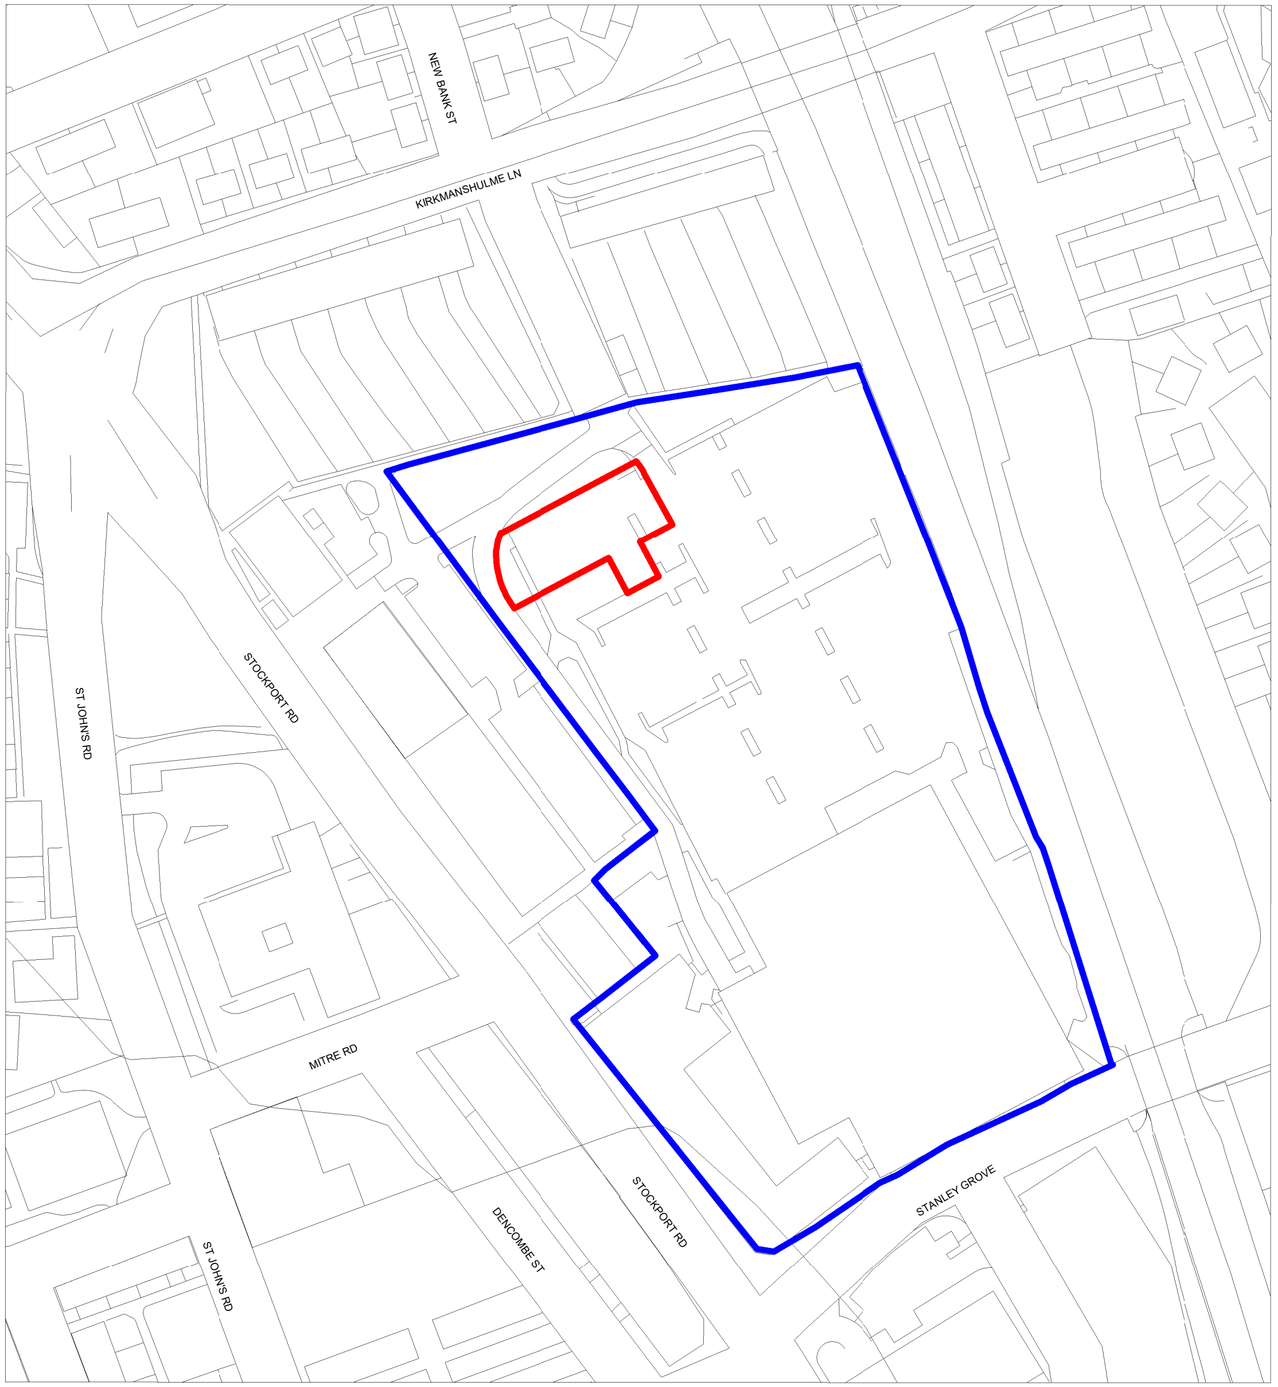


Ordnance Survey, (c) Crown Copyright 2026. All rights reserved. Licence number 100022432

Site Location Plan
1 : 1250

Key:

Ownership Boundary
28689 m²
2.8689 Hectares

Site Boundry
1172 m²
0.1172 Hectares

N

0m 25m 50m 75m 100m

VISUAL SCALE 1:1250 @ A2

REV	DESCRIPTION	BY	CHK	DATE
P1	Red line boundary updated to include disable parking spaces.	DK	DT	03/09/26

DarwinGroup®
www.darwingroup.co.uk - tel: 0333 188 5113

CLIENT TITLE
NHSPS

PROJECT TITLE
Hawthorn Temporary GP Surgery

PROJECT ADDRESS
Asda Longsight, Stanley Grove, Longsight, Manchester, M12 4NH

DRAWING TITLE
Site Location Plan

DRAWING REFERENCE

PROJECT NUMBER	ORIGINATOR	FUNCTIONAL BREAKDOWN	SPATIAL BREAKDOWN	FORM	DISCIPLINE	NUMBER
OPP1391407	DG	01	XX	D	A	1120

ISSUE DATE	INITIAL ISSUE BY	INITIAL CHECKED BY	GIFA
03/08/26	DK	DT	**470 m²**

STATUS CODE	STATUS DESCRIPTION	SCALE	SHEET SIZE	REVISION
S2	Information	1 : 1250	A2	**P1**

ALL DIMENSIONS ARE IN MILLIMETRES UNLESS OTHERWISE NOTED. DO NOT SCALE OFF DRAWINGS. ALL DIMENSIONS ARE NOMINAL AND MUST BE CHECKED ON SITE. ALL DRAWINGS ARE COPYRIGHT OF DARWIN GROUP® AND CANNOT BE REPRODUCED WITHOUT WRITTEN CONSENT OF DARWIN GROUP®. IF THERE ARE ANY DISCREPANCIES WITH ANY INFORMATION PROVIDED, IT IS THE CONTRACTOR'S RESPONSIBILITY TO NOTIFY DARWIN GROUP® IMMEDIATELY.