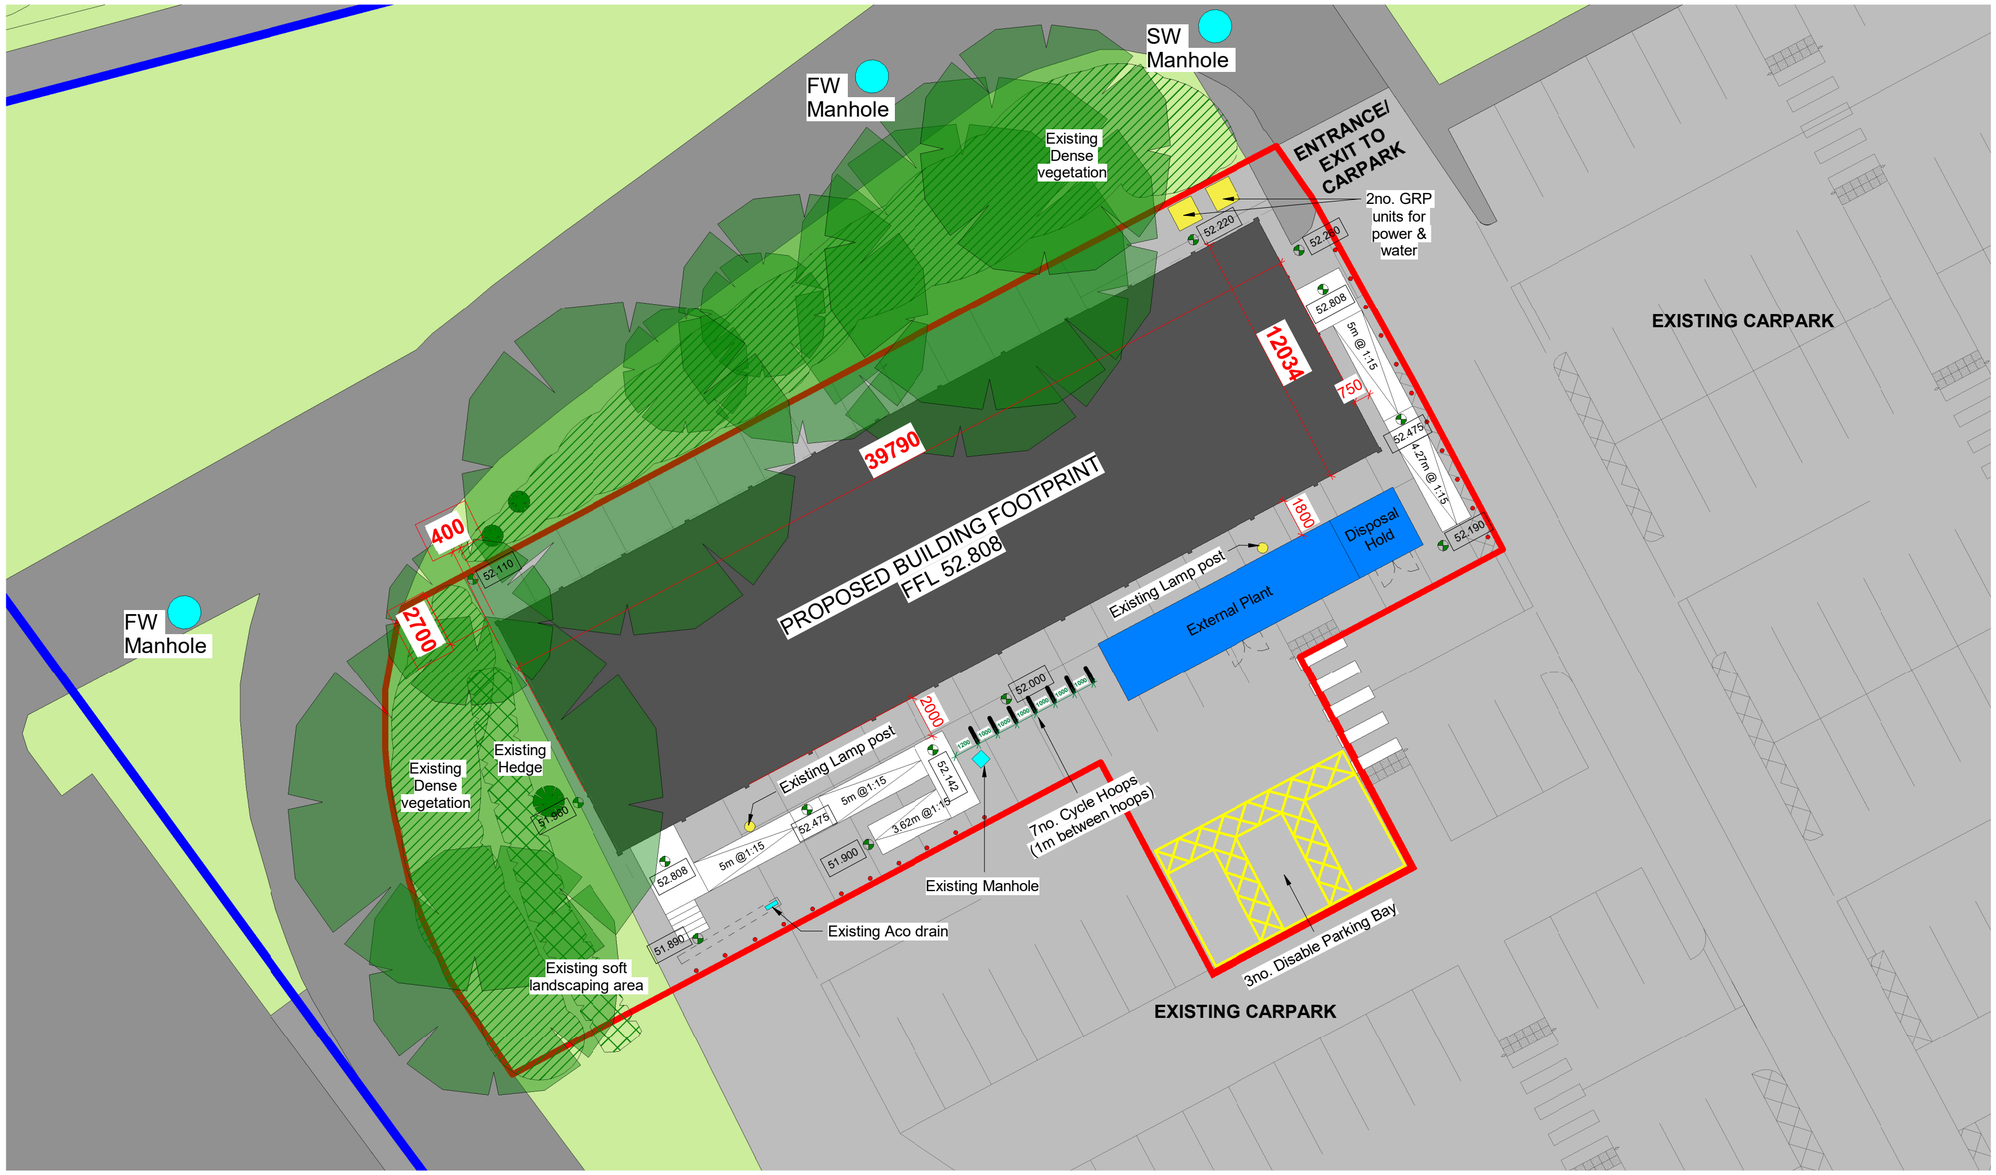


Landscaping Plan

1 : 200

Key

	Proposed Building Footprint		Existing Trees
	Proposed Ramps		Existing Dense Bush
	Proposed Paladin Enclosure for Plant		Existing Hedge
	Existing Roads		Proposed Bollards (22 x)
	Existing Pavements		Existing lamp posts
	Existing Carpark		Existing Manhole
	Existing Soft Landscaping		Existing Aco drain
	Ownership Boundary		Proposed Levels
	Site Boundary		Proposed cycle hoops (7no. total)
Dim	Setting out dimension from gridline/external face of column to inner corner edge of the kerb line		Proposed GRP Unit locations (Power & water)
	Proposed disable parking bays (3no. total)		

Notes:
For specific dimensions, setting out and more in depth information, please refer to drawing:

OPP1391407-DG-01-XX-D-A-1100-Building Topographical Overlay

OPP1391407-DG-01-XX-D-A-1300-Building Setting Out

Access Survey

N

0m 4m 8m 12m 16m

VISUAL SCALE 1:200 @ A2

REV	DESCRIPTION	BY	CHK	DATE
P2	Red line boundary updated to include disable parking spaces. GPR unit locations shown.	DK	DT	03/09/26
P1	7no. cycle hoops and 3no. disable spaces added.	DK	DT	19/08/26

DarwinGroup®
www.darwingroup.co.uk - tel: 0333 188 5113

CLIENT TITLE
NHSPS

PROJECT TITLE
Hawthorn Temporary GP Surgery

PROJECT ADDRESS
Asda Longsight, Stanley Grove, Longsight, Manchester, M12 4NH

DRAWING TITLE
Landscaping Plan

DRAWING REFERENCE

PROJECT NUMBER	ORIGINATOR	FUNCTIONAL BREAKDOWN	SPATIAL BREAKDOWN	FORM	DISCIPLINE	NUMBER
OPP1391407	DG	01	XX	D	A	1400

ISSUE DATE	INITIAL ISSUE BY	INITIAL CHECKED BY	GIFA
13/08/2026	SW	DK	470 m²

STATUS CODE	STATUS DESCRIPTION	SCALE	SHEET SIZE	REVISION
S2	Information	As indicated	A2	P2

ALL DIMENSIONS ARE IN MILLIMETRES UNLESS OTHERWISE NOTED. DO NOT SCALE OFF DRAWINGS. ALL DIMENSIONS ARE NOMINAL AND MUST BE CHECKED ON SITE. ALL DRAWINGS ARE COPYRIGHT OF DARWIN GROUP® AND CANNOT BE REPRODUCED WITHOUT WRITTEN CONSENT OF DARWIN GROUP®. IF THERE ARE ANY DISCREPANCIES WITH ANY INFORMATION PROVIDED, IT IS THE CONTRACTOR'S RESPONSIBILITY TO NOTIFY DARWIN GROUP® IMMEDIATELY.