



Section A-A (Grid Line A-K)

1 : 50

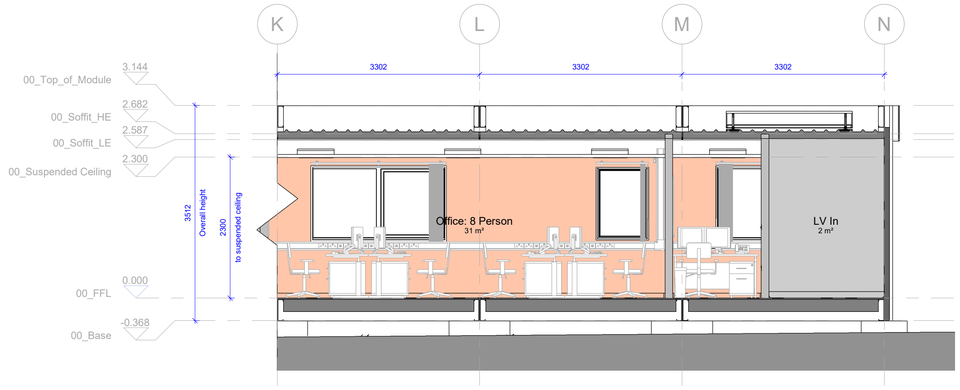

Section A-A (Grid Line K-N)

1 : 50

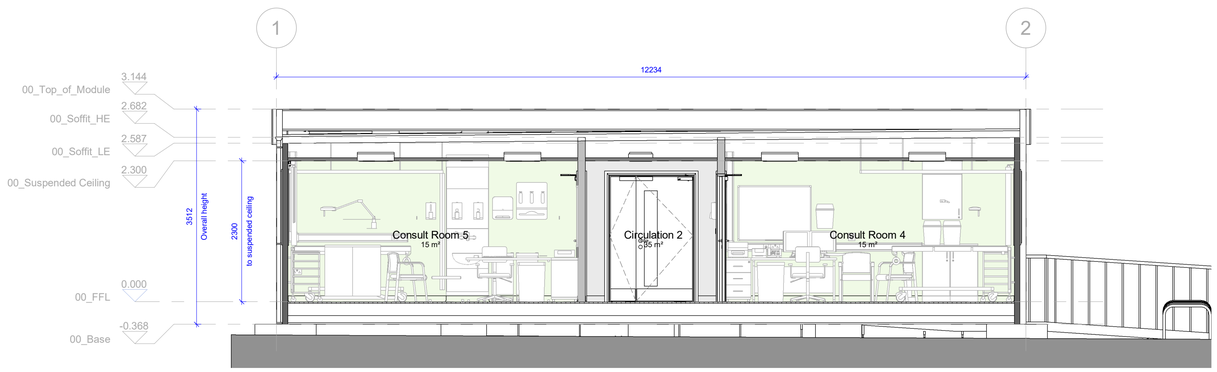

Section B-B

1 : 50



0m 1m 2m 3m 4m

VISUAL SCALE 1:50 @ A1

REV	DESCRIPTION	BY	CHK	DATE
P3	Ground levels and footings added	SW	DK	20/08/26
P2	Ceiling specifications revised	SW	DK	17/07/26
P1	General arrangement revised to align with the updated module type.	FH	DK	13/07/26

DarwinGroup®

www.darwingroup.co.uk - tel: 0333 188 5113

CLIENT TITLE
NHSPS

PROJECT TITLE
Hawthorn Temporary GP Surgery

PROJECT ADDRESS
Asda Longsight, Stanley Grove, Longsight, Manchester, M12 4NH

DRAWING TITLE
Sections

DRAWING REFERENCE

PROJECT NUMBER	ORIGINATOR	FUNCTIONAL BREAKDOWN	SPATIAL BREAKDOWN	FORM	DISCIPLINE	NUMBER
OPP1391407	DG	01	ZZ	D	A	2300

ISSUE DATE	INITIAL ISSUE BY	INITIAL CHECKED BY	GIFA
13/07/26	SW	DK	**470 m²**

STATUS CODE	STATUS DESCRIPTION	SCALE	SHEET SIZE	REVISION
S2	Information	As indicated	A1	**P3**

ALL DIMENSIONS ARE IN MILLIMETRES UNLESS OTHERWISE NOTED. DO NOT SCALE OFF DRAWINGS. ALL DIMENSIONS ARE NOMINAL AND MUST BE CHECKED ON SITE. ALL DRAWINGS ARE COPYRIGHT OF DARWIN GROUP© AND CANNOT BE REPRODUCED WITHOUT WRITTEN CONSENT OF DARWIN GROUP©. IF THERE ARE ANY DISCREPANCIES WITH ANY INFORMATION PROVIDED, IT IS THE CONTRACTOR'S RESPONSIBILITY TO NOTIFY DARWIN GROUP© IMMEDIATELY.