
Material Key

1. Glazed Ceramic Cladding
2. Glazed Window Unit
3. Glazed Curtain Wall System
4. Opaque Glass Curtain Wall Spandrel Panel
5. Opaque Window
6. Glazing with Translucent Interlayer
7. PPC Metal Horizontal Fins
8. Applied Graphic
9. PPC Metal Window Cill
10. PPC Metal Lining to Window Reveals and Soffits
11. Reflective Metal Soffit
12. Special Finish External Columns
13. Illuminated Signage
14. PPC Metal Louvres
15. Opaque Glazed Door
16. Revolving Entrance Door
17. Glazed Door
18. Potential for External Building Lighting
19. Glazing with Expanded Metal Mesh Interlayer
20. PPC Metal Framed Curtain Wall
21. Manifestation to Comply with Part K Building Regulations Requirements

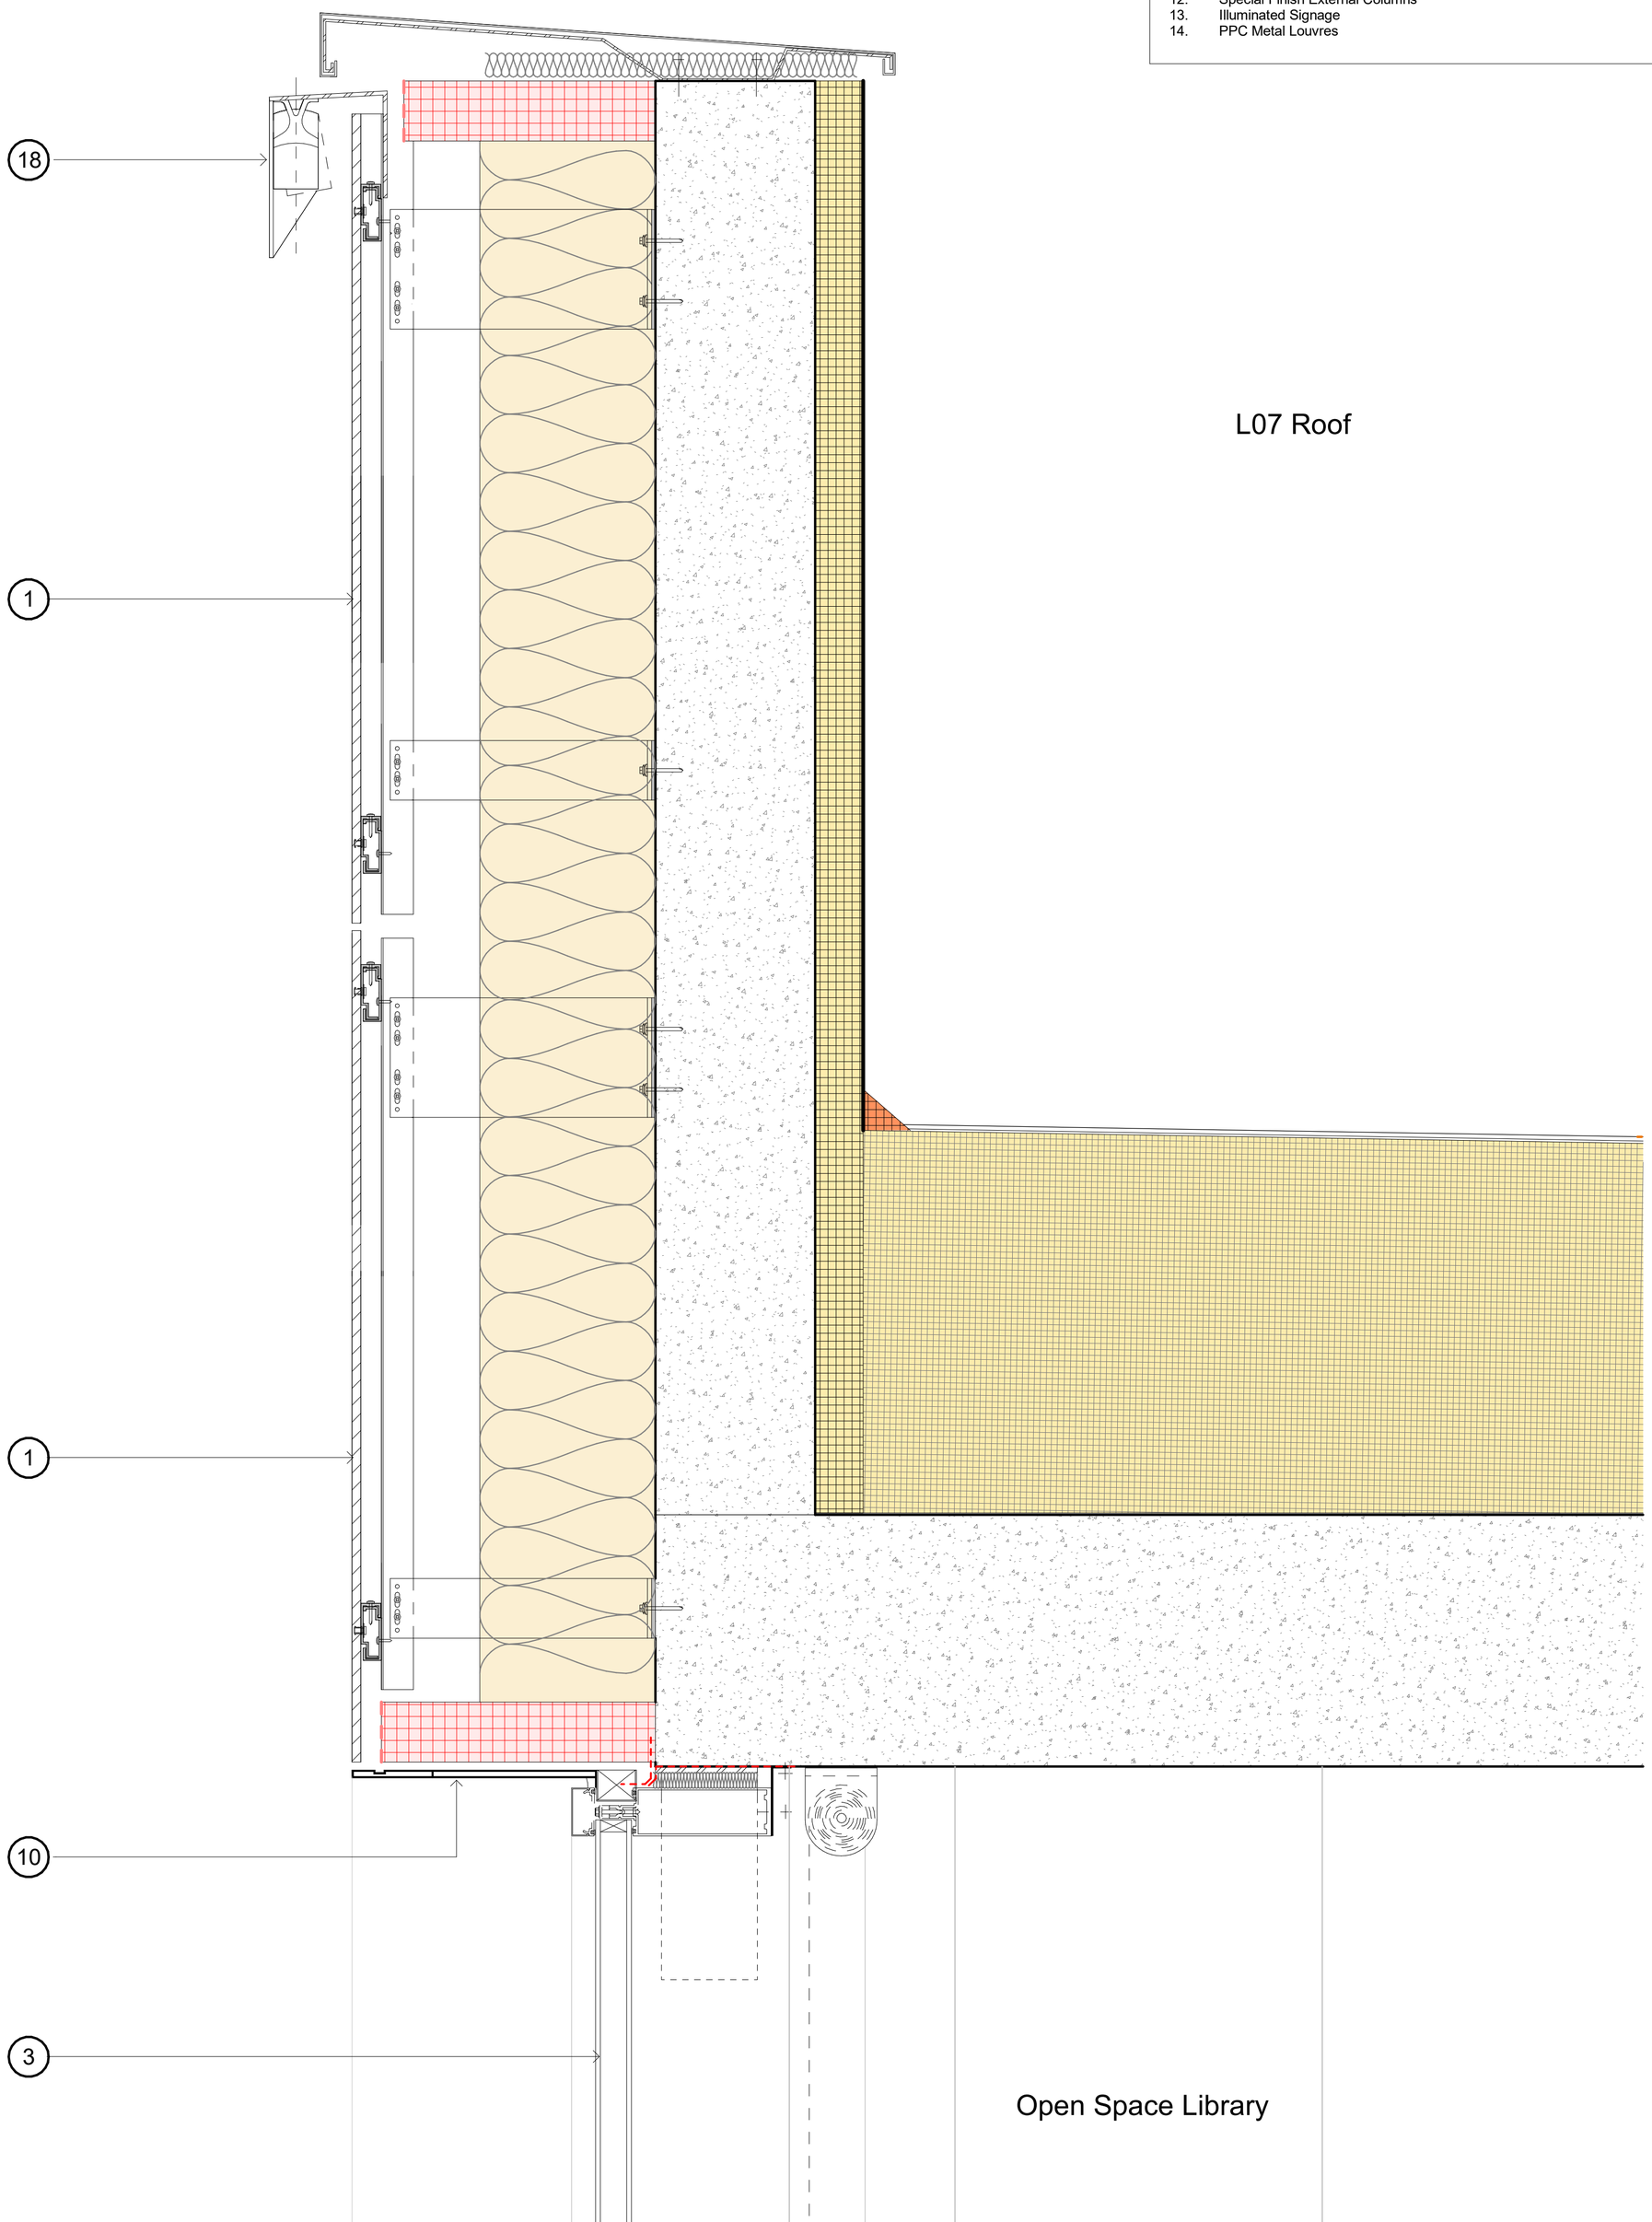

Typical Parapet Section Detail

1 : 5

Rev	Description	Date
P1	For Planning	28.08.2026

Copyright Hawkins\Brown Architects
No implied licence exists. This drawing should not be used to calculate areas for the purposes of valuation. Do not scale this drawing. All dimensions to be checked on the site by the contractor and such dimensions to be their responsibility. All work must comply with relevant British Standards and Building Regulations requirements. Drawing errors and omissions to be reported to the architect. To be read in conjunction with Architect's specification and other consultant information.

Scale @ A1
1 : 5

Date
28.08.2026

Job Number
240238

Drawn By
AD

Checked By
MV

Status
S5

Drawing No.
1350B-HBA-XX-XX-DR-A-080700

Rev
P1

Purpose of Issue
For Planning

Project
MANMET New Library
All Saints Campus
Manchester, M15 6BH

Drawing
Typical Parapet Section Detail

26-28 Hilton Street
Manchester M1 2EH

mail@hawkinsbrown.com
hawkinsbrown.com

Hawkins\
Brown